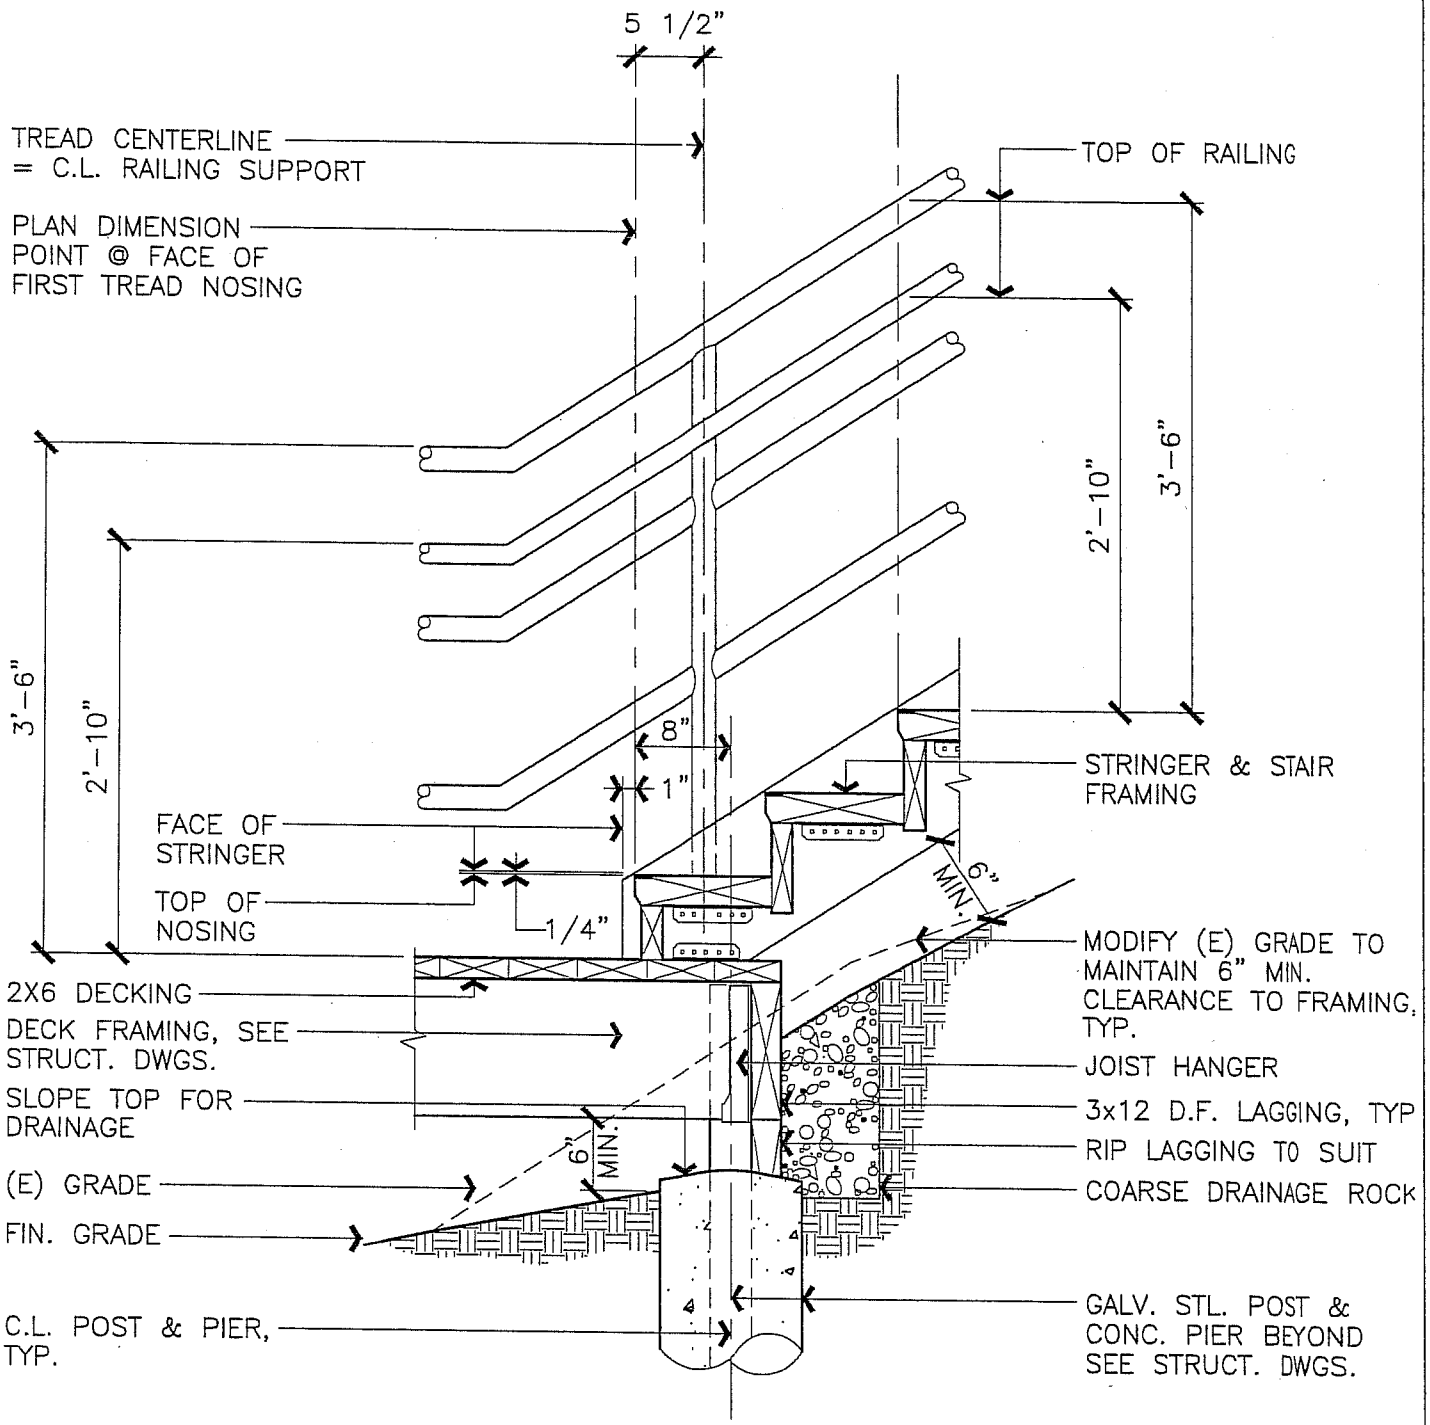

STAIR TO INTERMEDIATE WOOD LANDING

SCALE : 3/4" = 1'-0"

A105

ARCHITECTURAL STANDARD DETAILS STAIR TO INTERMEDIATE WOOD LANDING	DRAWN BY W.C.	DETAIL TYPE SITE\STAIR
	DATE 7/6/98	SCALE AS NOTED
	APPROVED BY	SHEET
UNIVERSITY OF CALIFORNIA – LAWRENCE BERKELEY NATIONAL LABORATORY FACILITIES DEPARTMENT	DATE	A105
	DRAWING FILE NAME A-105	1