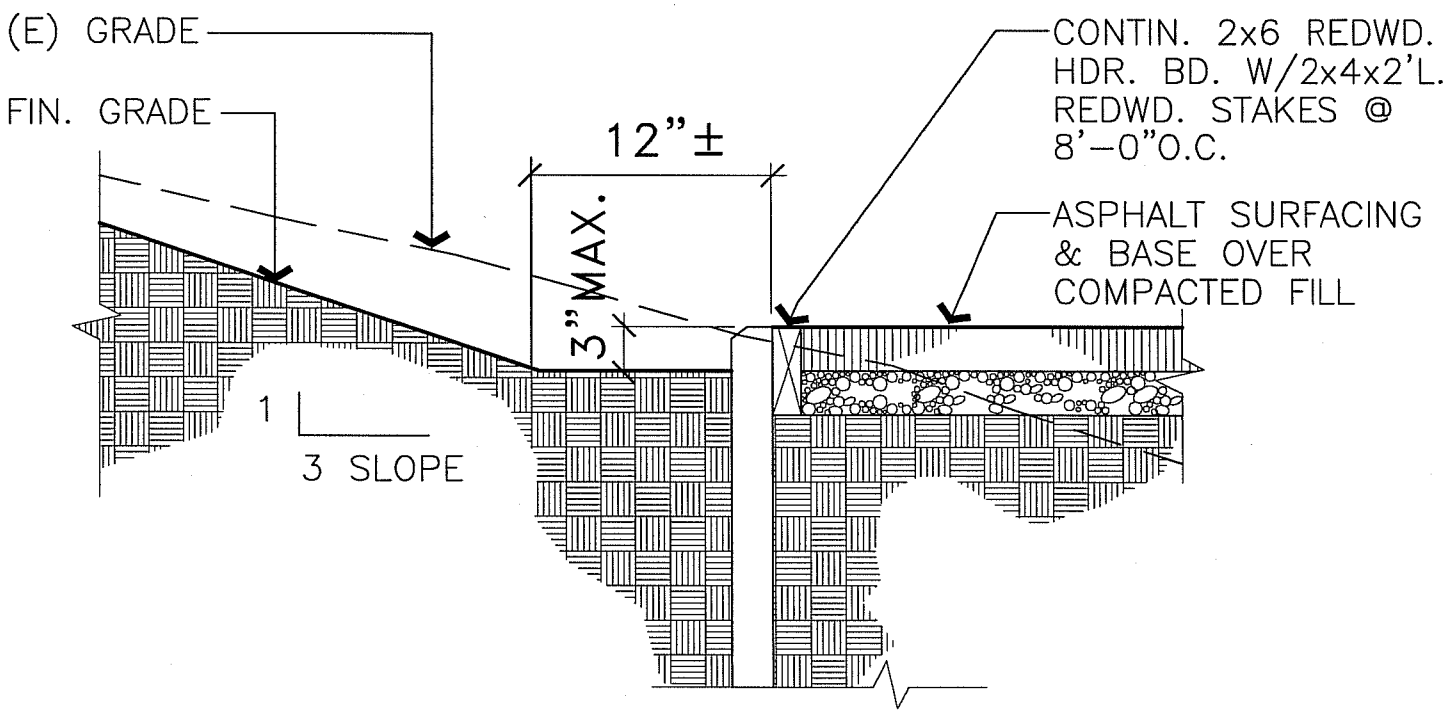

ASPHALT WALKWAY @ GRADE

SCALE : 1" = 1'-0"

A-134

ARCHITECTURAL STANDARD DETAILS ASPHALT WALKWAY @ GRADE	DRAWN BY W.C.	DETAIL TYPE SITE\STAIR
	DATE 7/6/98	SCALE AS NOTED
	APPROVED BY	SHEET
UNIVERSITY OF CALIFORNIA – LAWRENCE BERKELEY NATIONAL LABORATORY FACILITIES DEPARTMENT	DATE	A-134
	DRAWING FILE NAME A-134	1