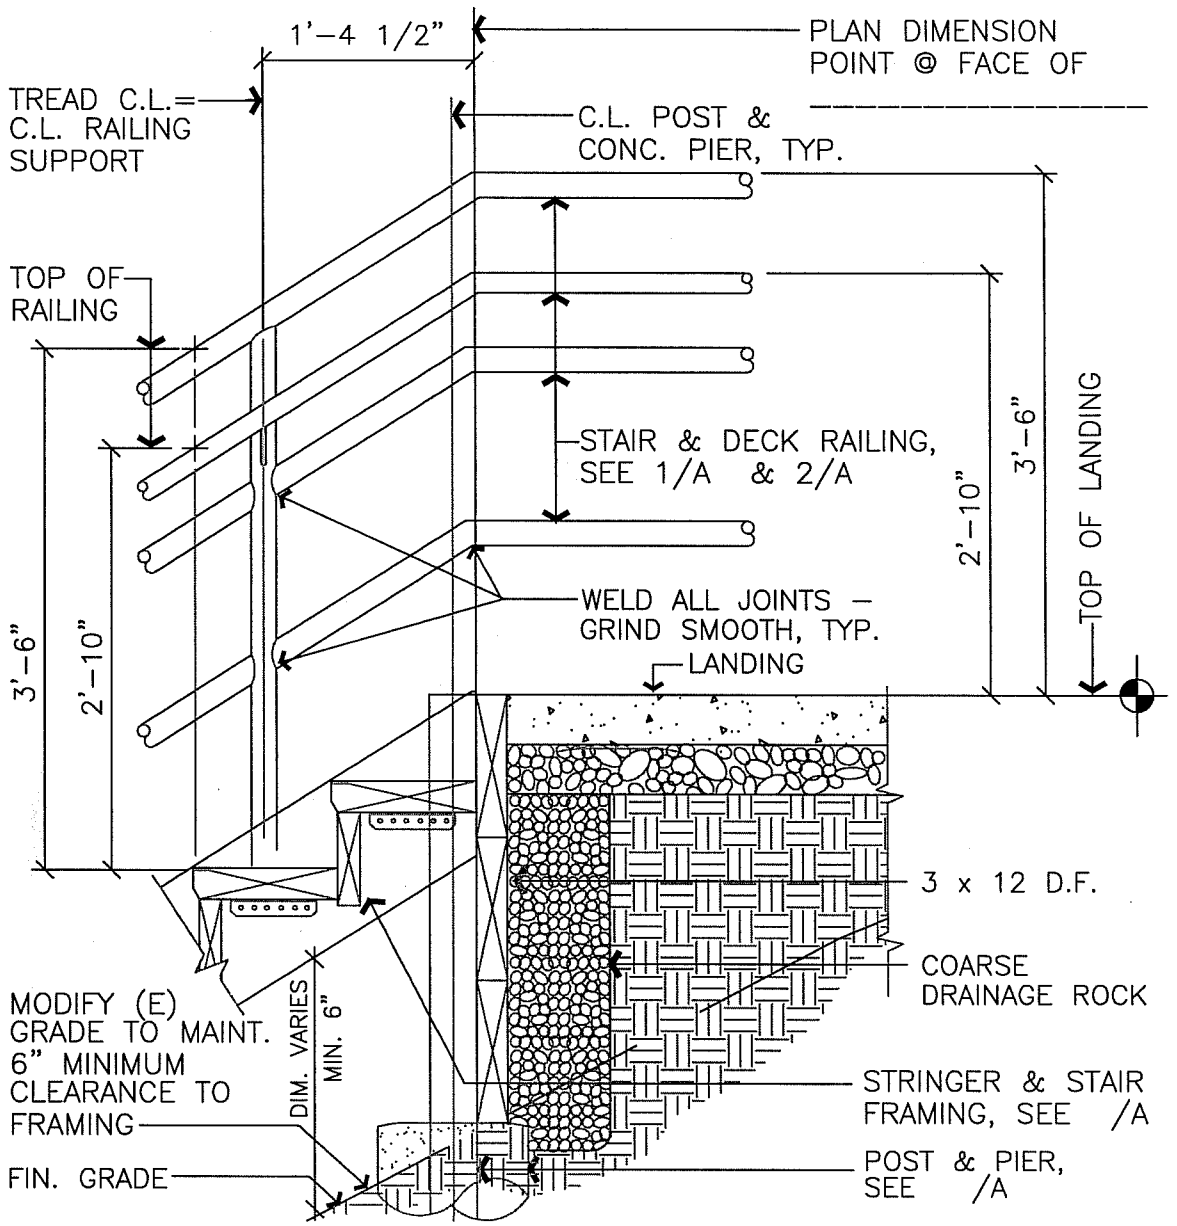

CONCR. LANDING TO WOOD STAIR & WOOD RETAIN. WALL

SCALE : 1" = 1'-0"

ARCHITECTURAL STANDARD DETAILS CONCR. LANDING TO WOOD STAIR & WOOD RETAIN.	DRAWN BY W.C.	DETAIL TYPE CONCR. WALK
	DATE 7/19/02	SCALE AS NOTED
	APPROVED BY TITLE	SHEET
UNIVERSITY OF CALIFORNIA - LAWRENCE BERKELEY NATIONAL LABORATORY FACILITIES DEPARTMENT	DATE	A-146
	DRAWING FILE NAME A-146	1