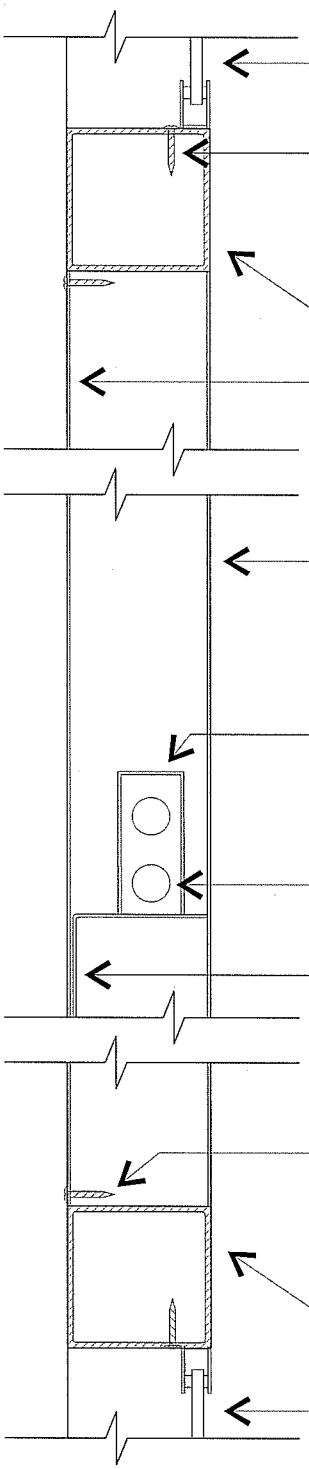

BUS SHELTER – PARTIAL WALL SECTION

SCALE : 3" = 1'-0"

A-165

ARCHITECTURAL STANDARD DETAILS BUS SHELTER – WALL SECTION	DRAWN BY BL	DETAIL TYPE SITEWORK
	DATE 10/99	SCALE AS NOTED
	APPROVED BY	SHEET
UNIVERSITY OF CALIFORNIA – LAWRENCE BERKELEY NATIONAL LABORATORY FACILITIES DEPARTMENT	DATE	A-165
	DRAWING FILE NAME A-165	1