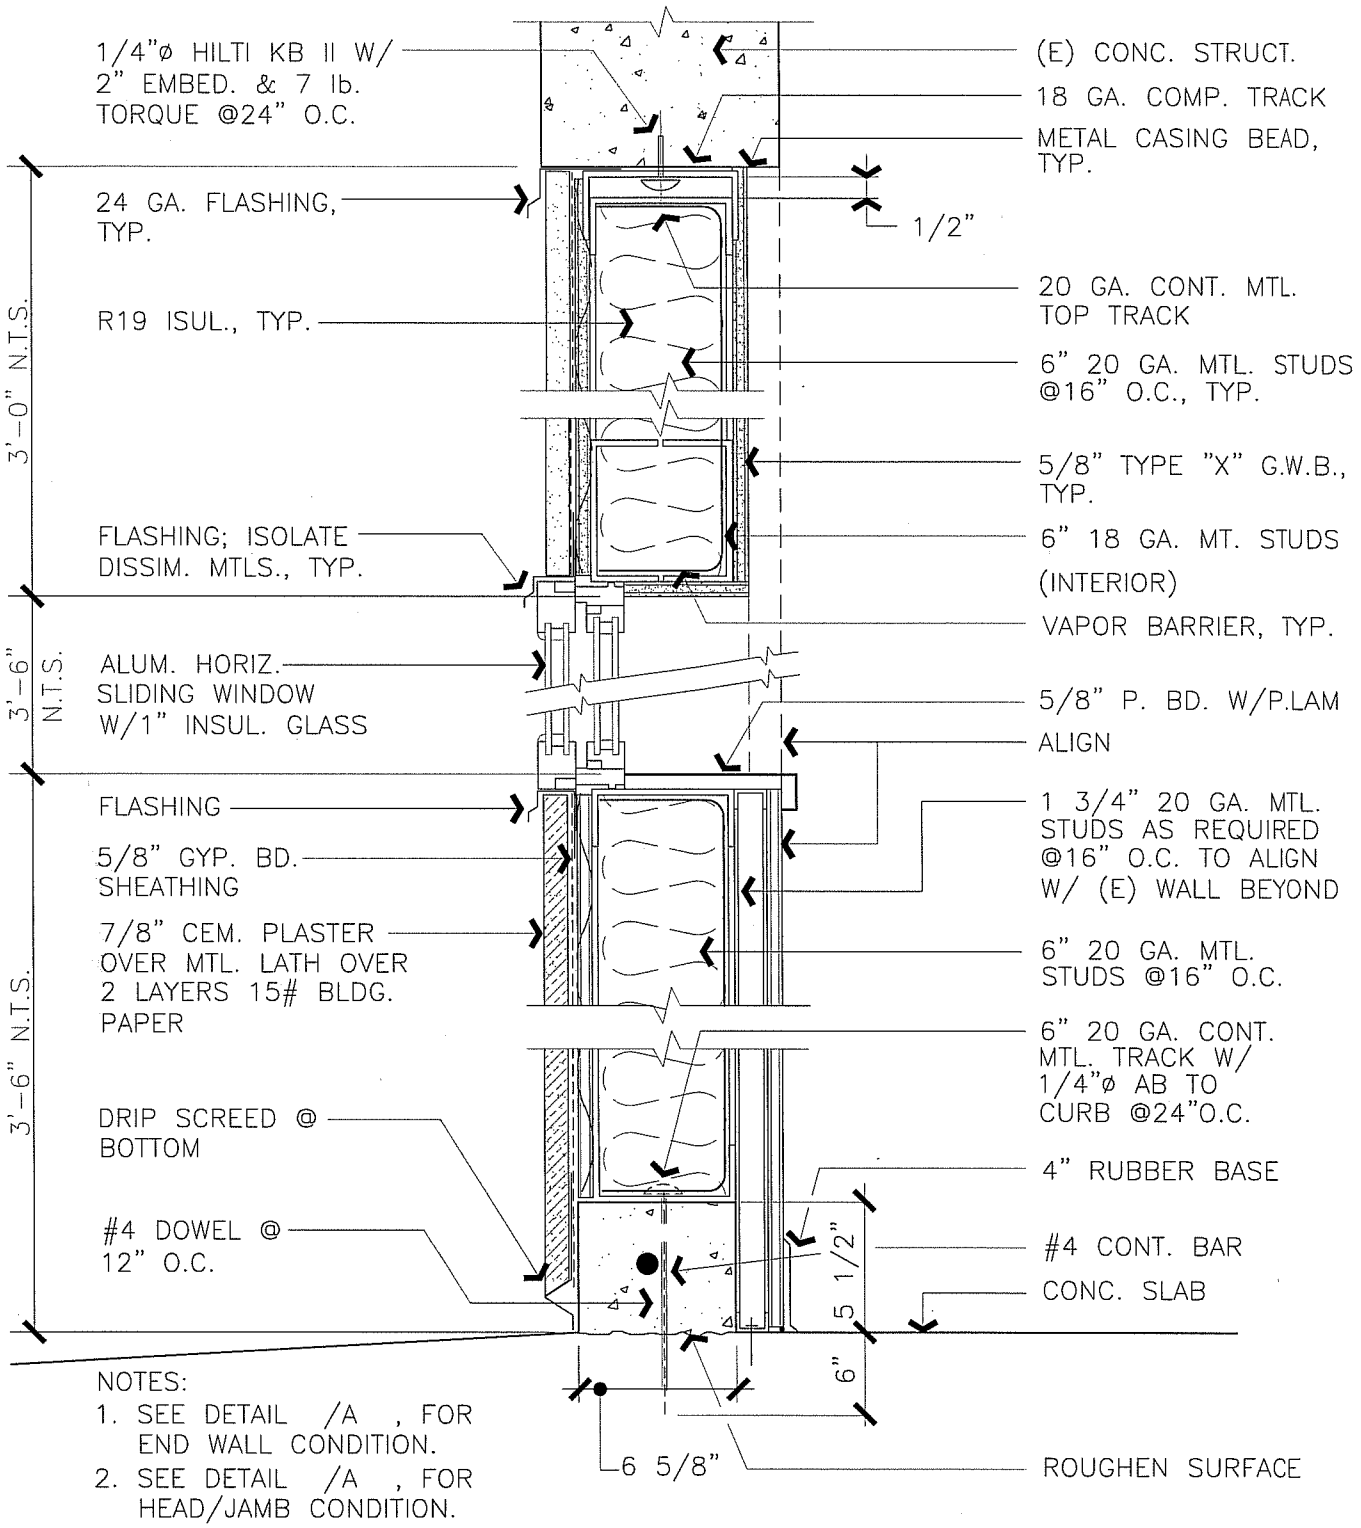


NOTES:
1. SEE DETAIL /A , FOR END WALL CONDITION.
2. SEE DETAIL /A , FOR HEAD/JAMB CONDITION.

## 2 HR. EXTERIOR WALL / WINDOW @ INFILL

SCALE : 3" = 1'-0"

A-718

# ARCHITECTURAL STANDARD DETAIL

## 2 HR. EXTERIOR WALL / WINDOW @ INFILL

UNIVERSITY OF CALIFORNIA – LAWRENCE BERKELEY NATIONAL LABORATORY

FACILITIES DEPARTMENT

| | |
|---|---|
| DRAWN BY W.C. | DETAIL TYPE WALL |
| DATE 6/5/98 | SCALE 3"=1'-0" |
| APPROVED BY | SHEET |
| DATE | A-718 |
| DRAWING FILE NAME A-718 | 1 |