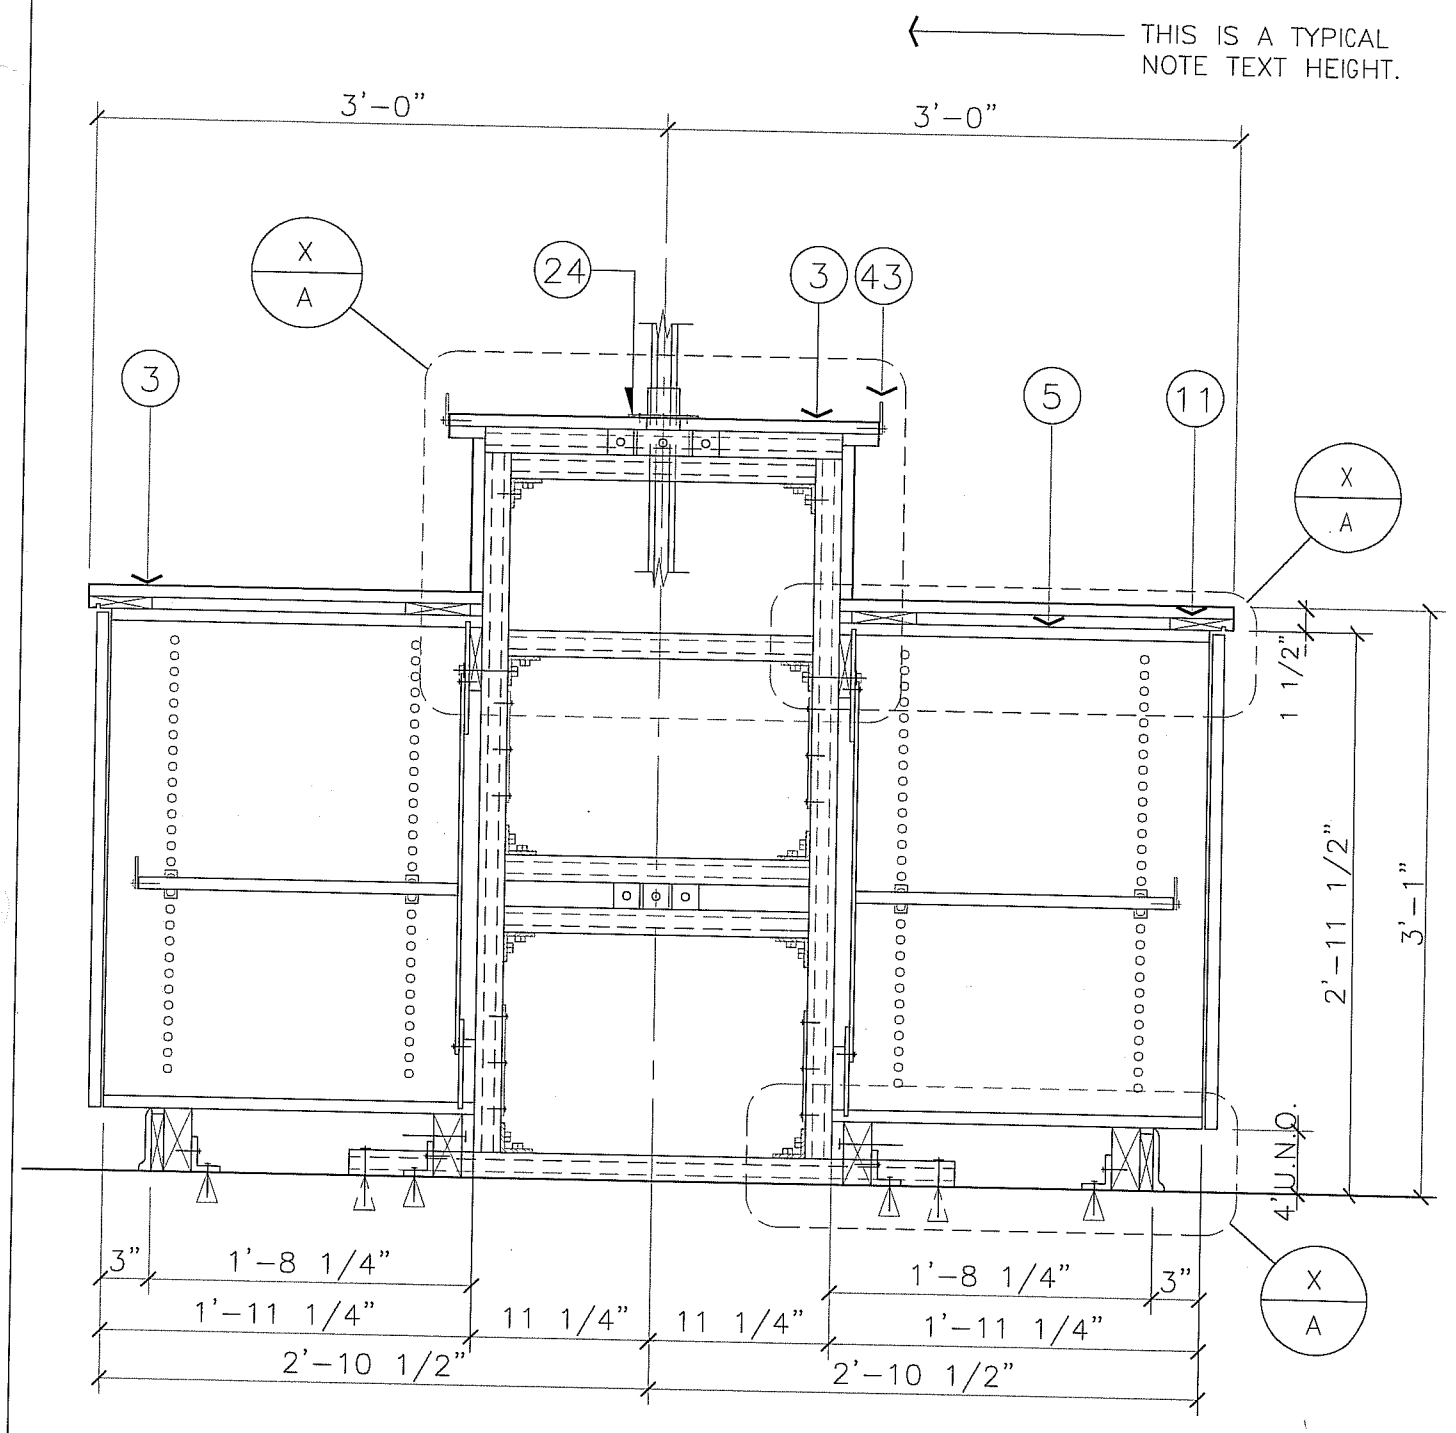

* SEE A771-1 FOR NOTES

AISLE CABINETS – 6'WIDE, W/REAGENT SHELF

1" = 1'-0"

(PRELIMINARY) A776-6

ARCHITECTURAL STANDARD DETAIL

AISLE CABINETS-6' WIDE, w/REAGENT SHELF

UNIVERSITY OF CALIFORNIA – LAWRENCE BERKELEY NATIONAL LABORATORY

FACILITIES DEPARTMENT

DRAWN BY W.C.	DETAIL TYPE CASEWORK
DATE 7/20/98	SCALE AS NOTED
APPROVED BY	SHEET
DATE	A776-6
DRAWING FILE NAME A776-6	