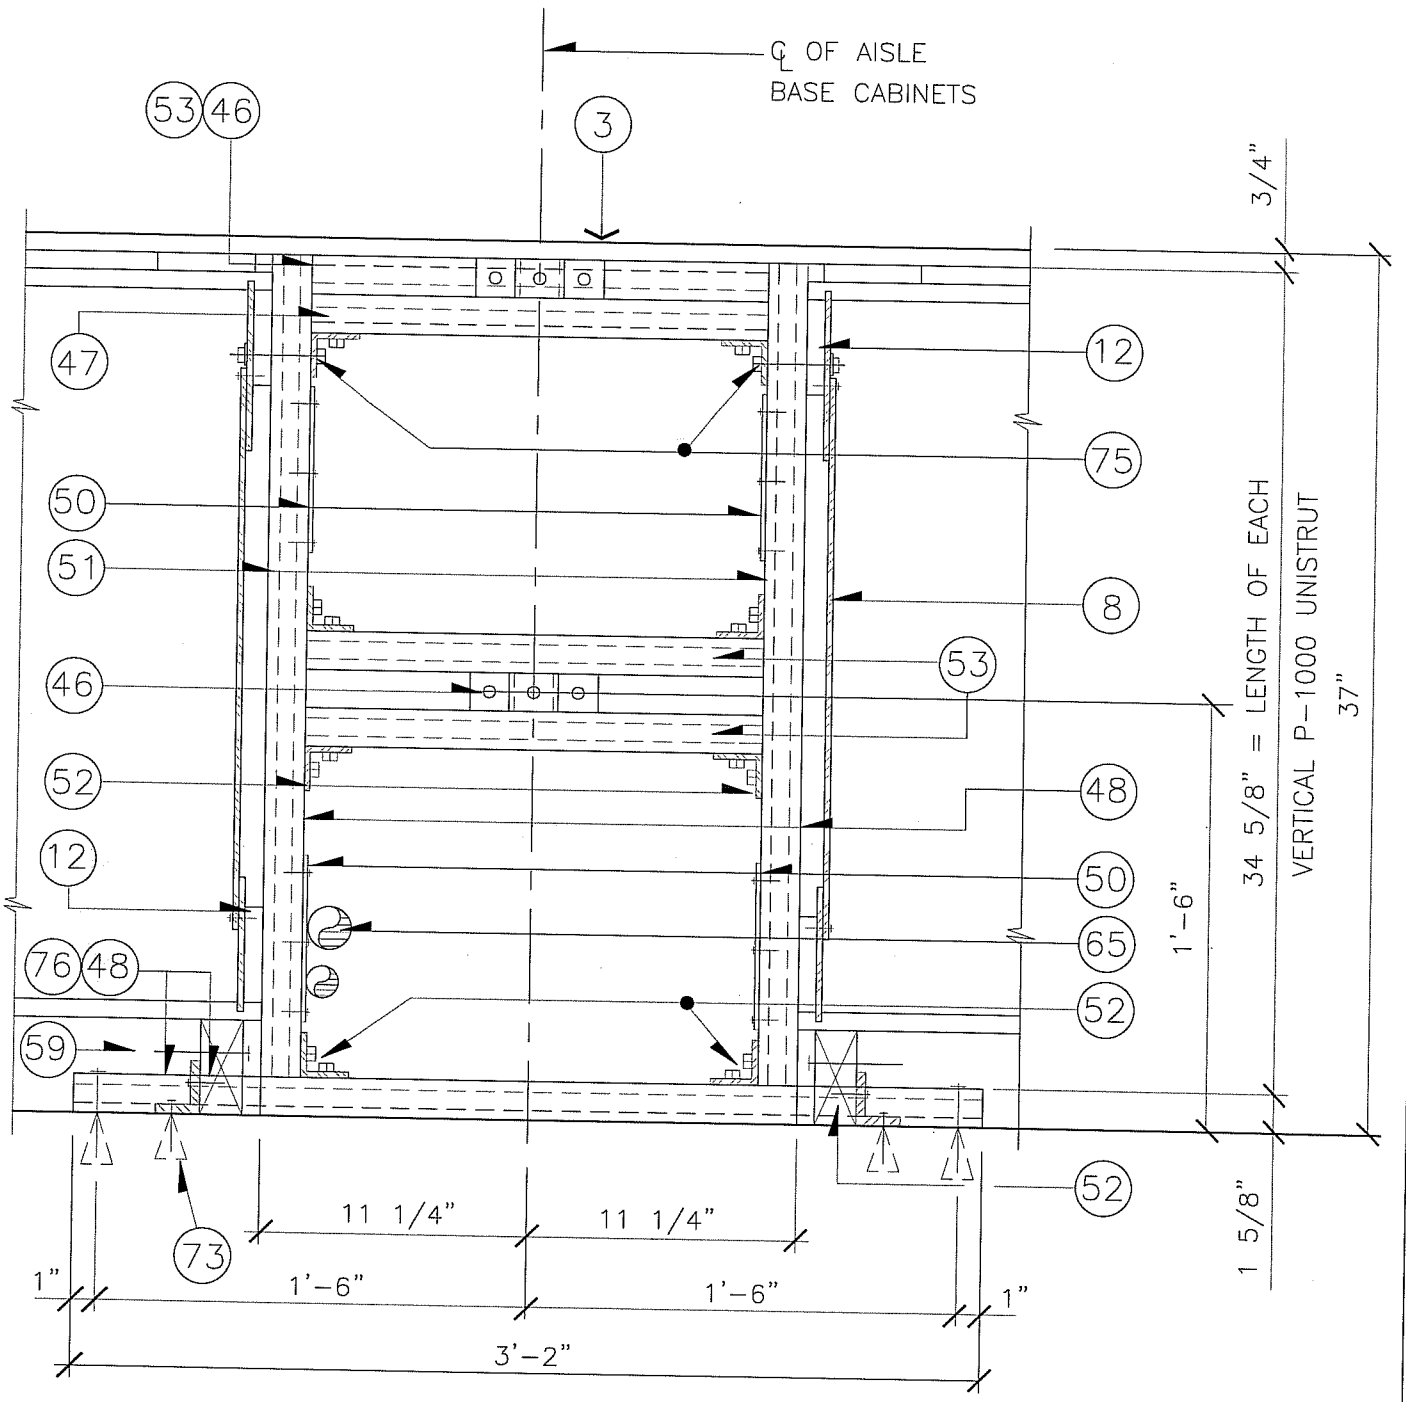

6' W. AISLE CABINET UNISTRUT SUPPORT SYSTEM

1 1/2" = 1'-0"

A777-4

ARCHITECTURAL STANDARD DETAIL 6' W. AISLE CABINET UNISTRUT SUPPORT SYSTEM	DRAWN BY W.C.	DETAIL TYPE CASEWORK
	DATE 7/7/98	SCALE AS NOTED
	APPROVED BY	SHEET
UNIVERSITY OF CALIFORNIA – LAWRENCE BERKELEY NATIONAL LABORATORY FACILITIES DEPARTMENT	DATE	A777-4
	DRAWING FILE NAME A776-4	