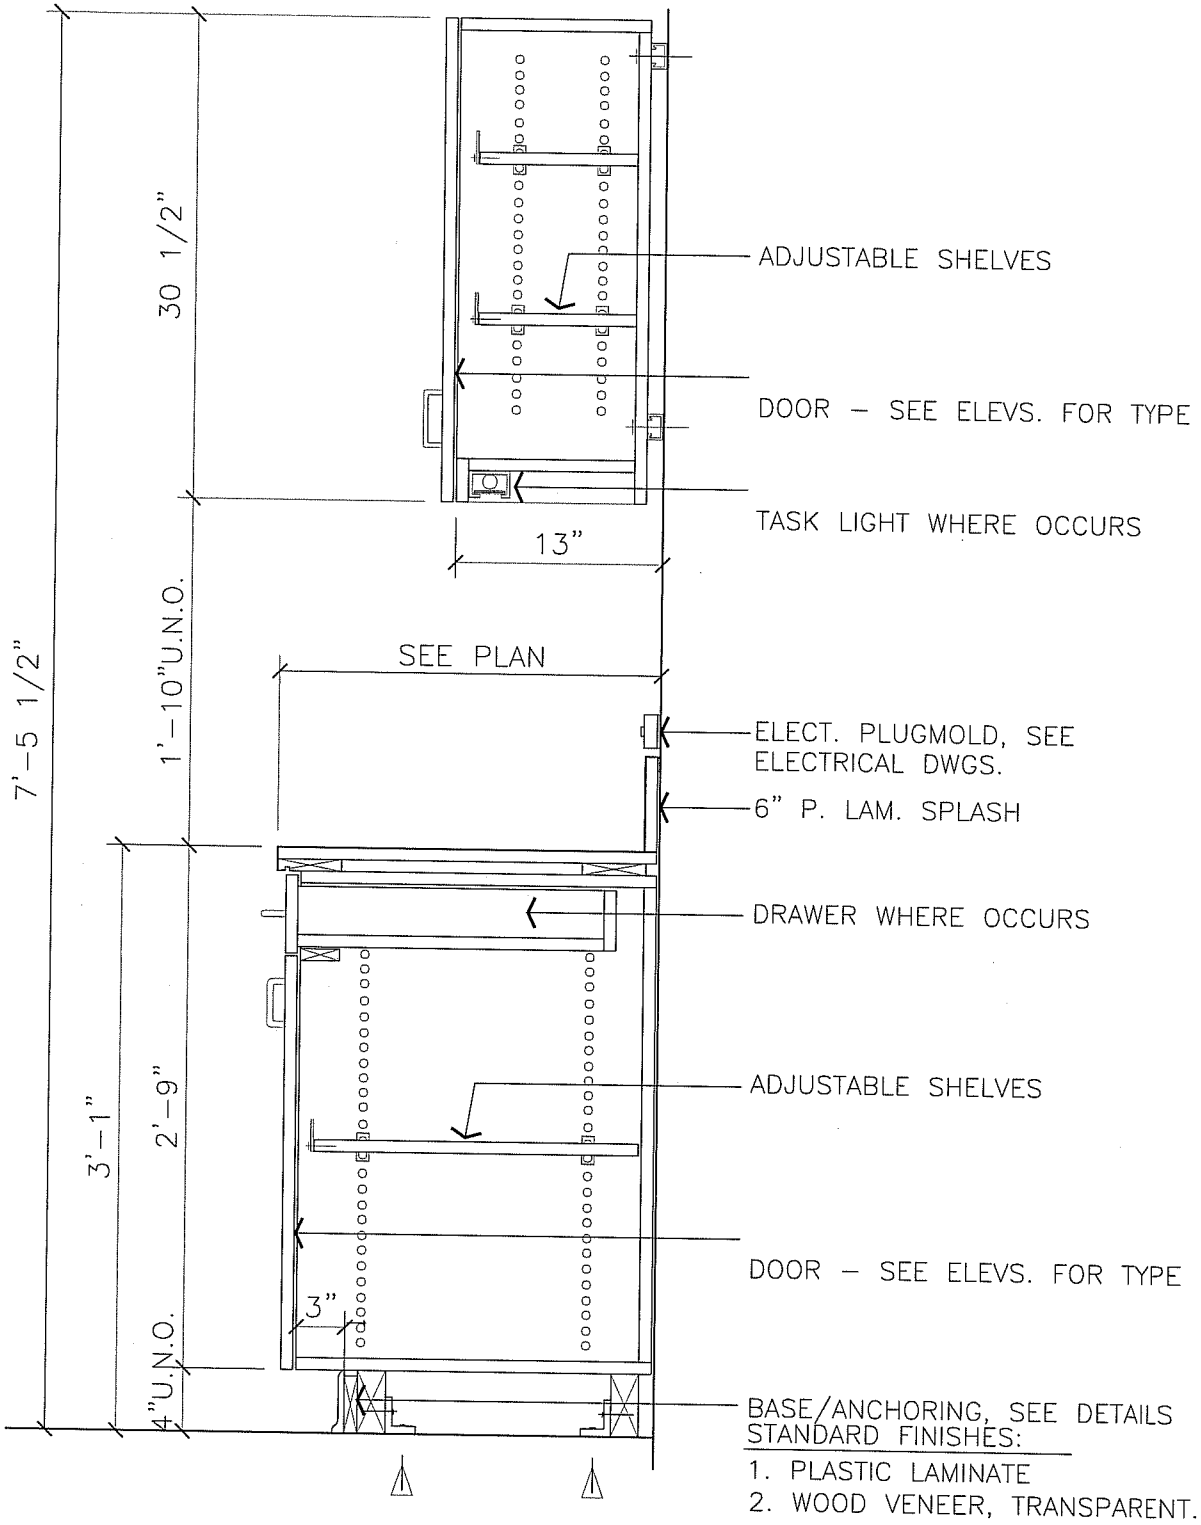

TYPICAL CASEWORK SECTION @ WALL – NO CHASE

1" = 1'–0"

A780–1

ARCHITECTURAL STANDARD DETAIL TYPICAL CASEWORK SECTION @ WALL–NO CHASE	DRAWN BY W.C.	DETAIL TYPE CASEWORK
	DATE 7/2/98	SCALE AS NOTED
	APPROVED BY	SHEET
UNIVERSITY OF CALIFORNIA – LAWRENCE BERKELEY NATIONAL LABORATORY FACILITIES DEPARTMENT	DATE	A780–1
	DRAWING FILE NAME A780–1	1