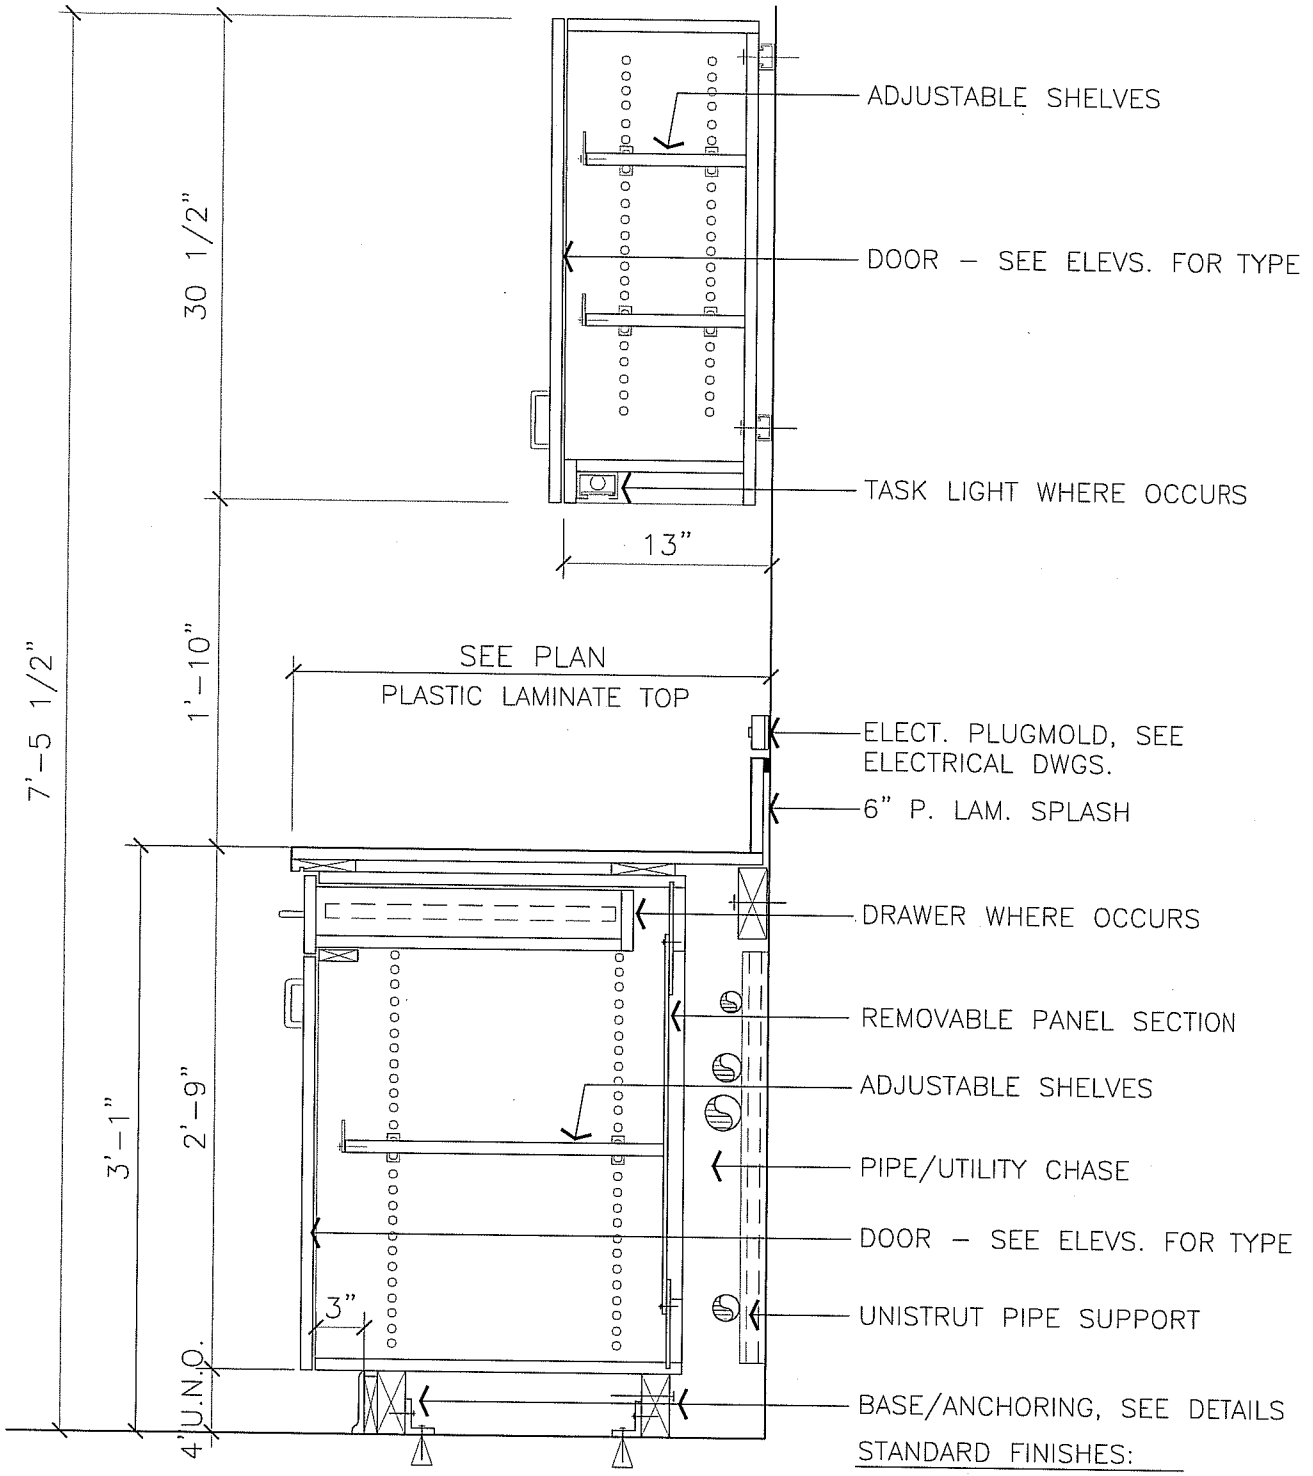

STANDARD FINISHES:

1. PLASTIC LAMINATE
2. WOOD VENEER, TRANSPARENT.

TYPICAL CASEWORK SECTION @ WALL W/CHASE

1" = 1'-0"

A780-2

ARCHITECTURAL STANDARD DETAIL TYPICAL CASEWORK SECTION @ WALL-WITH CHASE	DRAWN BY W.C.	DETAIL TYPE CASEWORK
	DATE 7/2/98	SCALE AS NOTED
	APPROVED BY	SHEET
UNIVERSITY OF CALIFORNIA – LAWRENCE BERKELEY NATIONAL LABORATORY FACILITIES DEPARTMENT	DATE	A780-2
	DRAWING FILE NAME A780-2	1