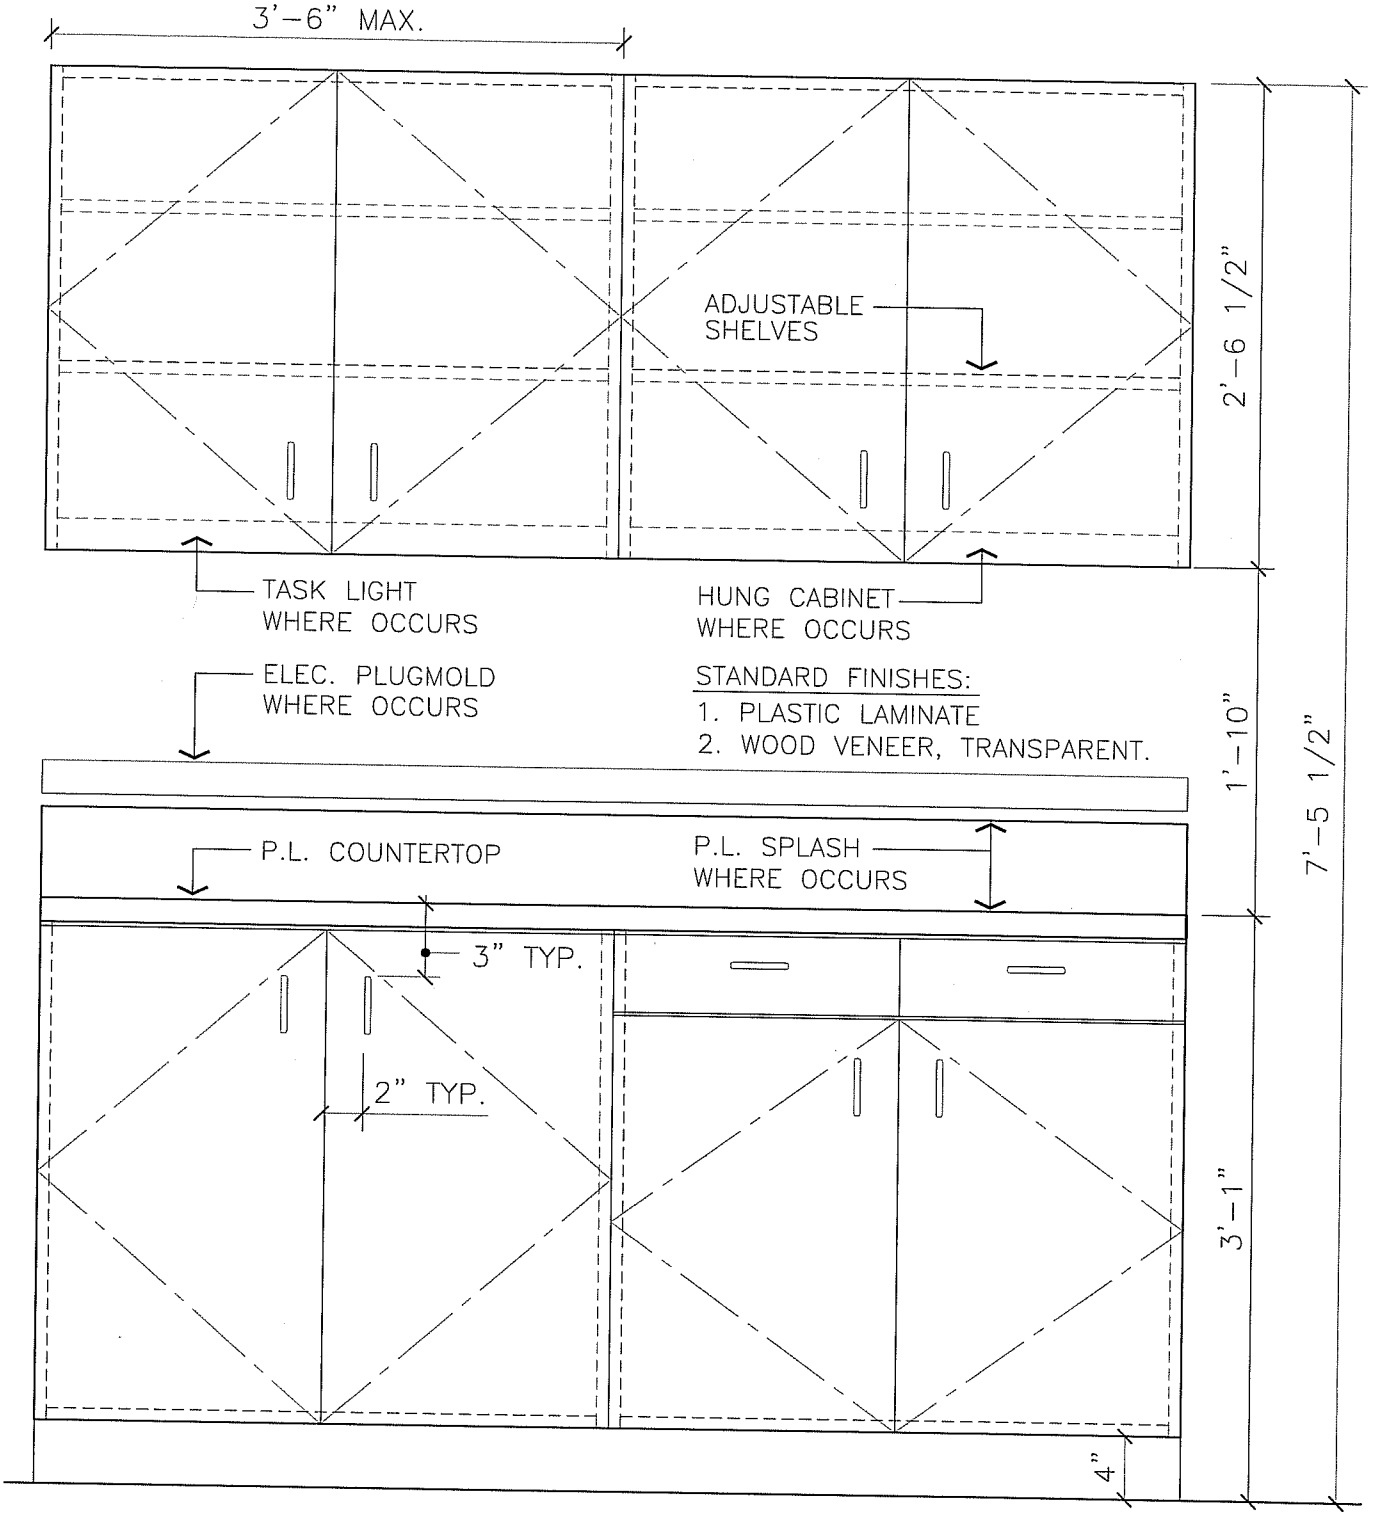

TYPICAL CASEWORK ELEVATION

1" = 1'-0"

A781

ARCHITECTURAL STANDARD DETAIL TYPICAL CASEWORK ELEVATION	DRAWN BY W.C.	DETAIL TYPE CASEWORK
	DATE 7/2/98	SCALE AS NOTED
	APPROVED BY	SHEET
UNIVERSITY OF CALIFORNIA – LAWRENCE BERKELEY NATIONAL LABORATORY FACILITIES DEPARTMENT	DATE	A781
	DRAWING FILE NAME A781	1