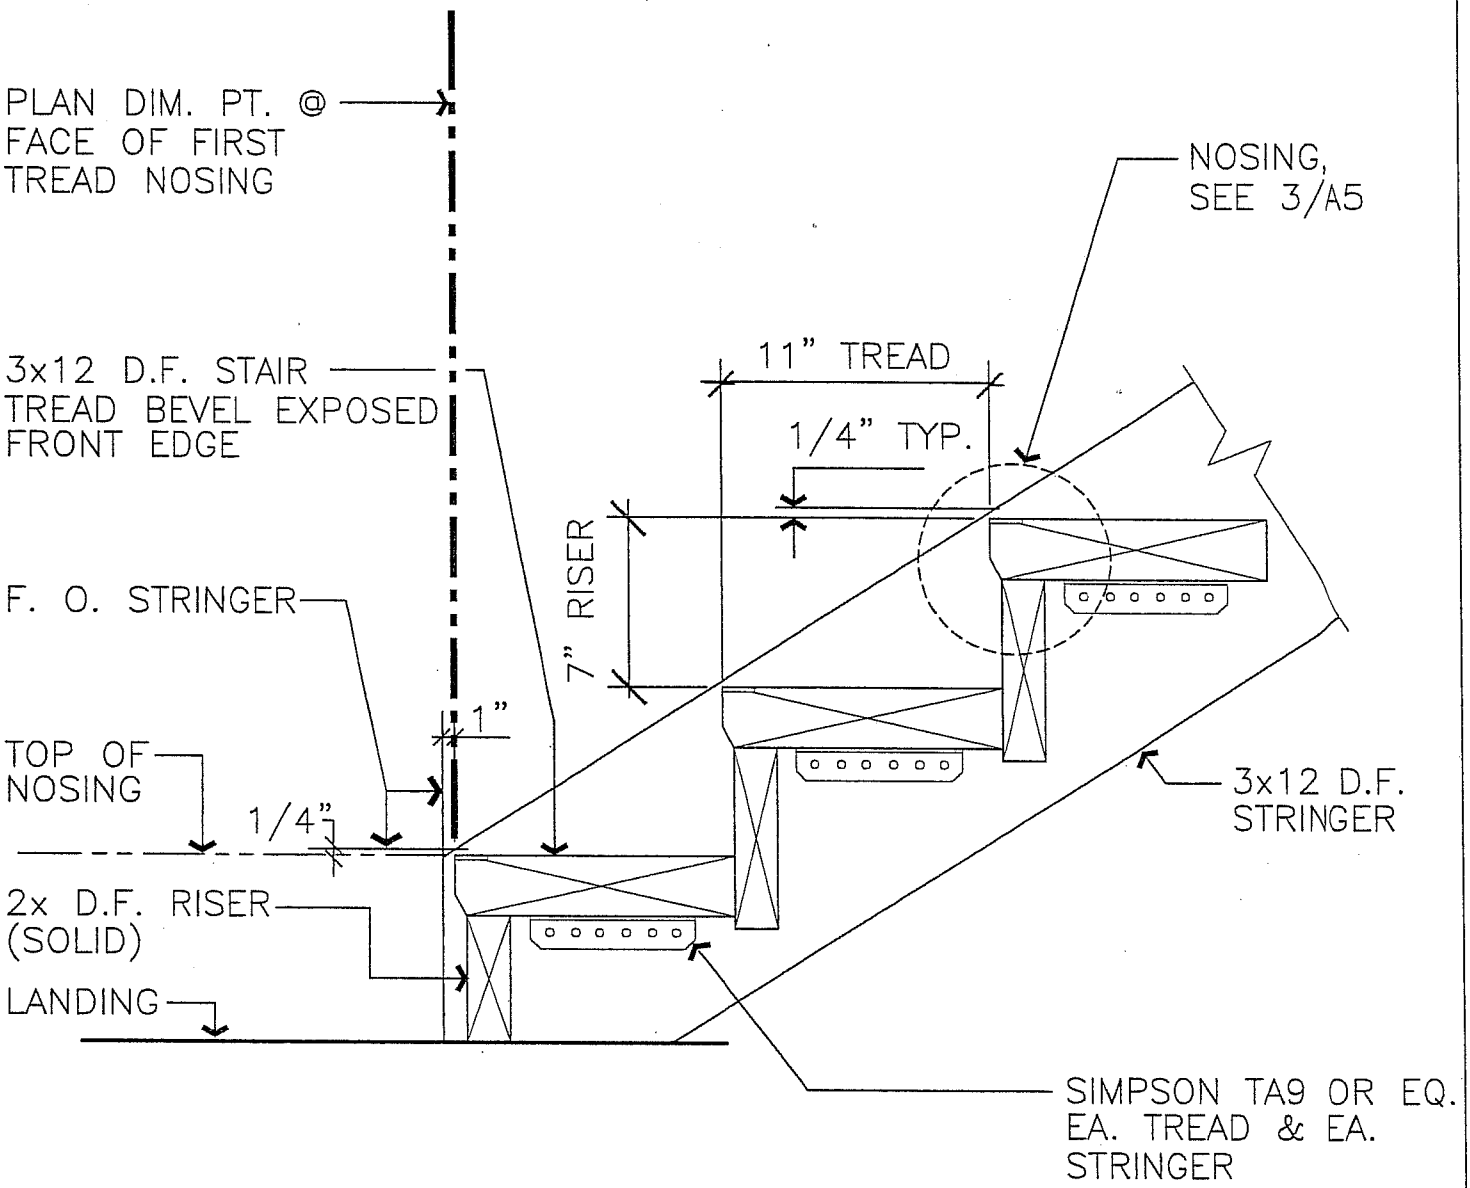

WOOD STAIR / STRINGER DETAIL

SCALE : 1 1/2" = 1'-0"

4-A4/A-109-2

ARCHITECTURAL STANDARD DETAILS WOOD STAIR / STRINGER DETAIL	DRAWN BY W.C.	DETAIL TYPE SITE\STAIR
	DATE 6/26/02	SCALE AS NOTED
	APPROVED BY	SHEET
UNIVERSITY OF CALIFORNIA – LAWRENCE BERKELEY NATIONAL LABORATORY FACILITIES DEPARTMENT	DATE	A-109-2
	DRAWING FILE NAME A-109-2	1