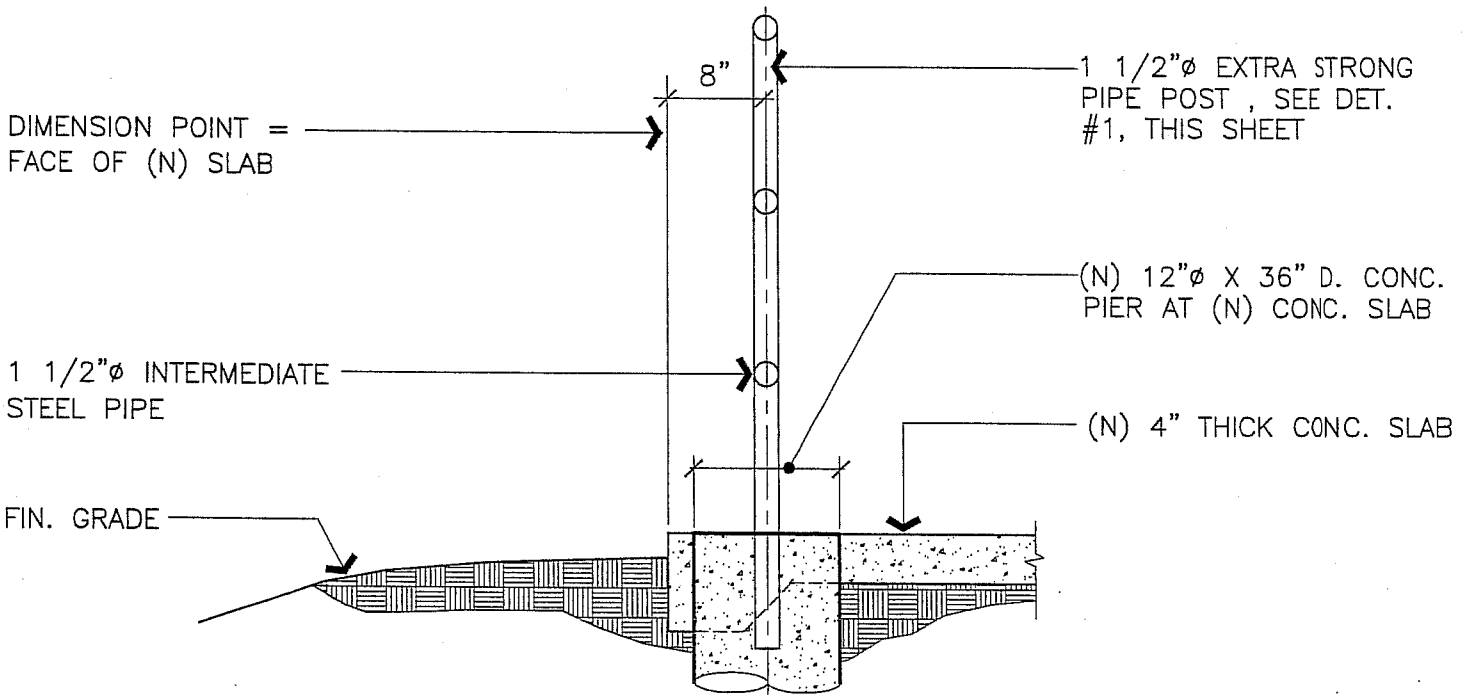

GUARDRAIL POST FOOTING @ (N) SLAB ON GRADE

SCALE : 3/4" = 1'-0"

A-111.1

ARCHITECTURAL STANDARD DETAILS

GUARDRAIL POST FOOTING @ (N) SLAB ON GRADE

UNIVERSITY OF CALIFORNIA – LAWRENCE BERKELEY NATIONAL LABORATORY

FACILITIES DEPARTMENT

DRAWN BY W.C.	DETAIL TYPE SITE\STAIR
DATE 9/29/99	SCALE AS NOTED
APPROVED BY	SHEET
DATE	A111.1
DRAWING FILE NAME A-111.1	1