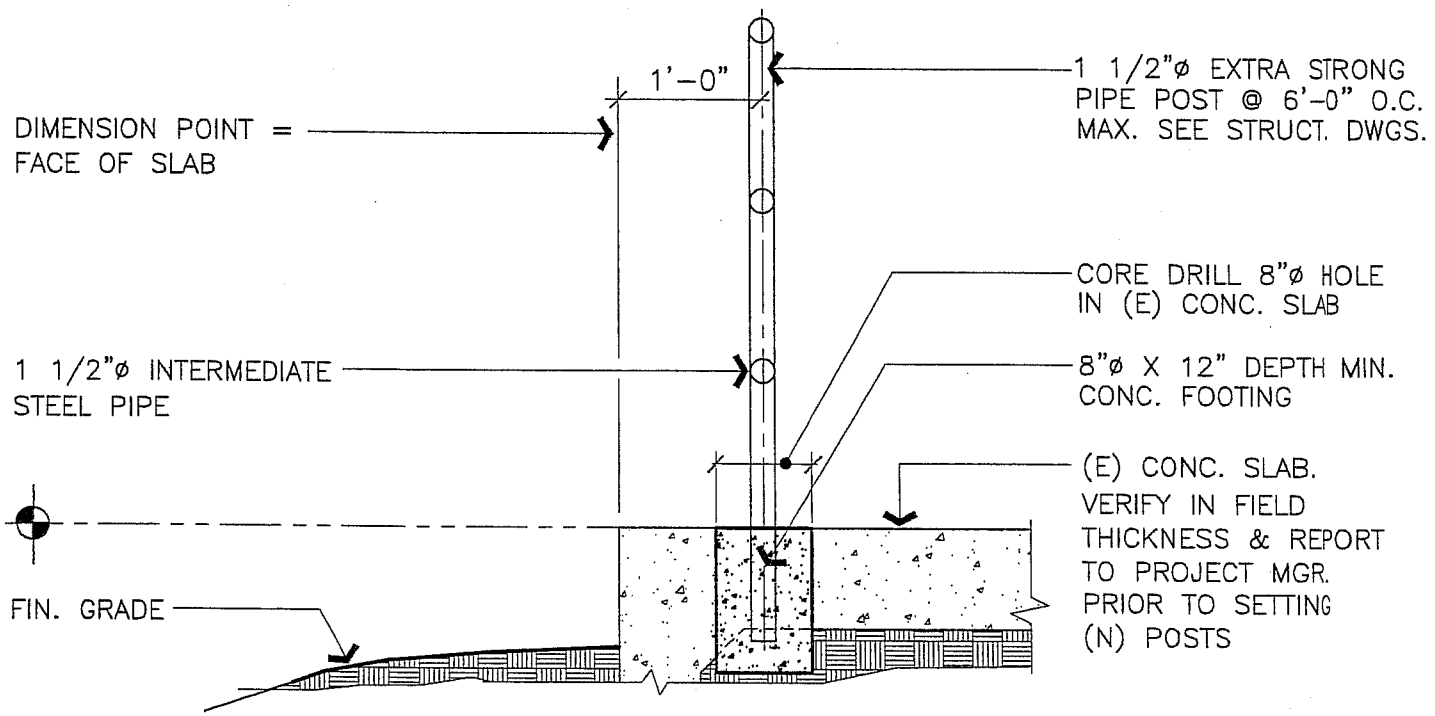

GUARDRAIL POST FOOTING

SCALE : 3/4" = 1'-0"

A111

ARCHITECTURAL STANDARD DETAILS

GUARDRAIL POST FOOTING

UNIVERSITY OF CALIFORNIA – LAWRENCE BERKELEY NATIONAL LABORATORY

FACILITIES DEPARTMENT

DRAWN BY W.C.	DETAIL TYPE SITE\STAIR
DATE 7/6/98	SCALE AS NOTED
APPROVED BY	SHEET A111
DATE	
DRAWING FILE NAME A-111	1