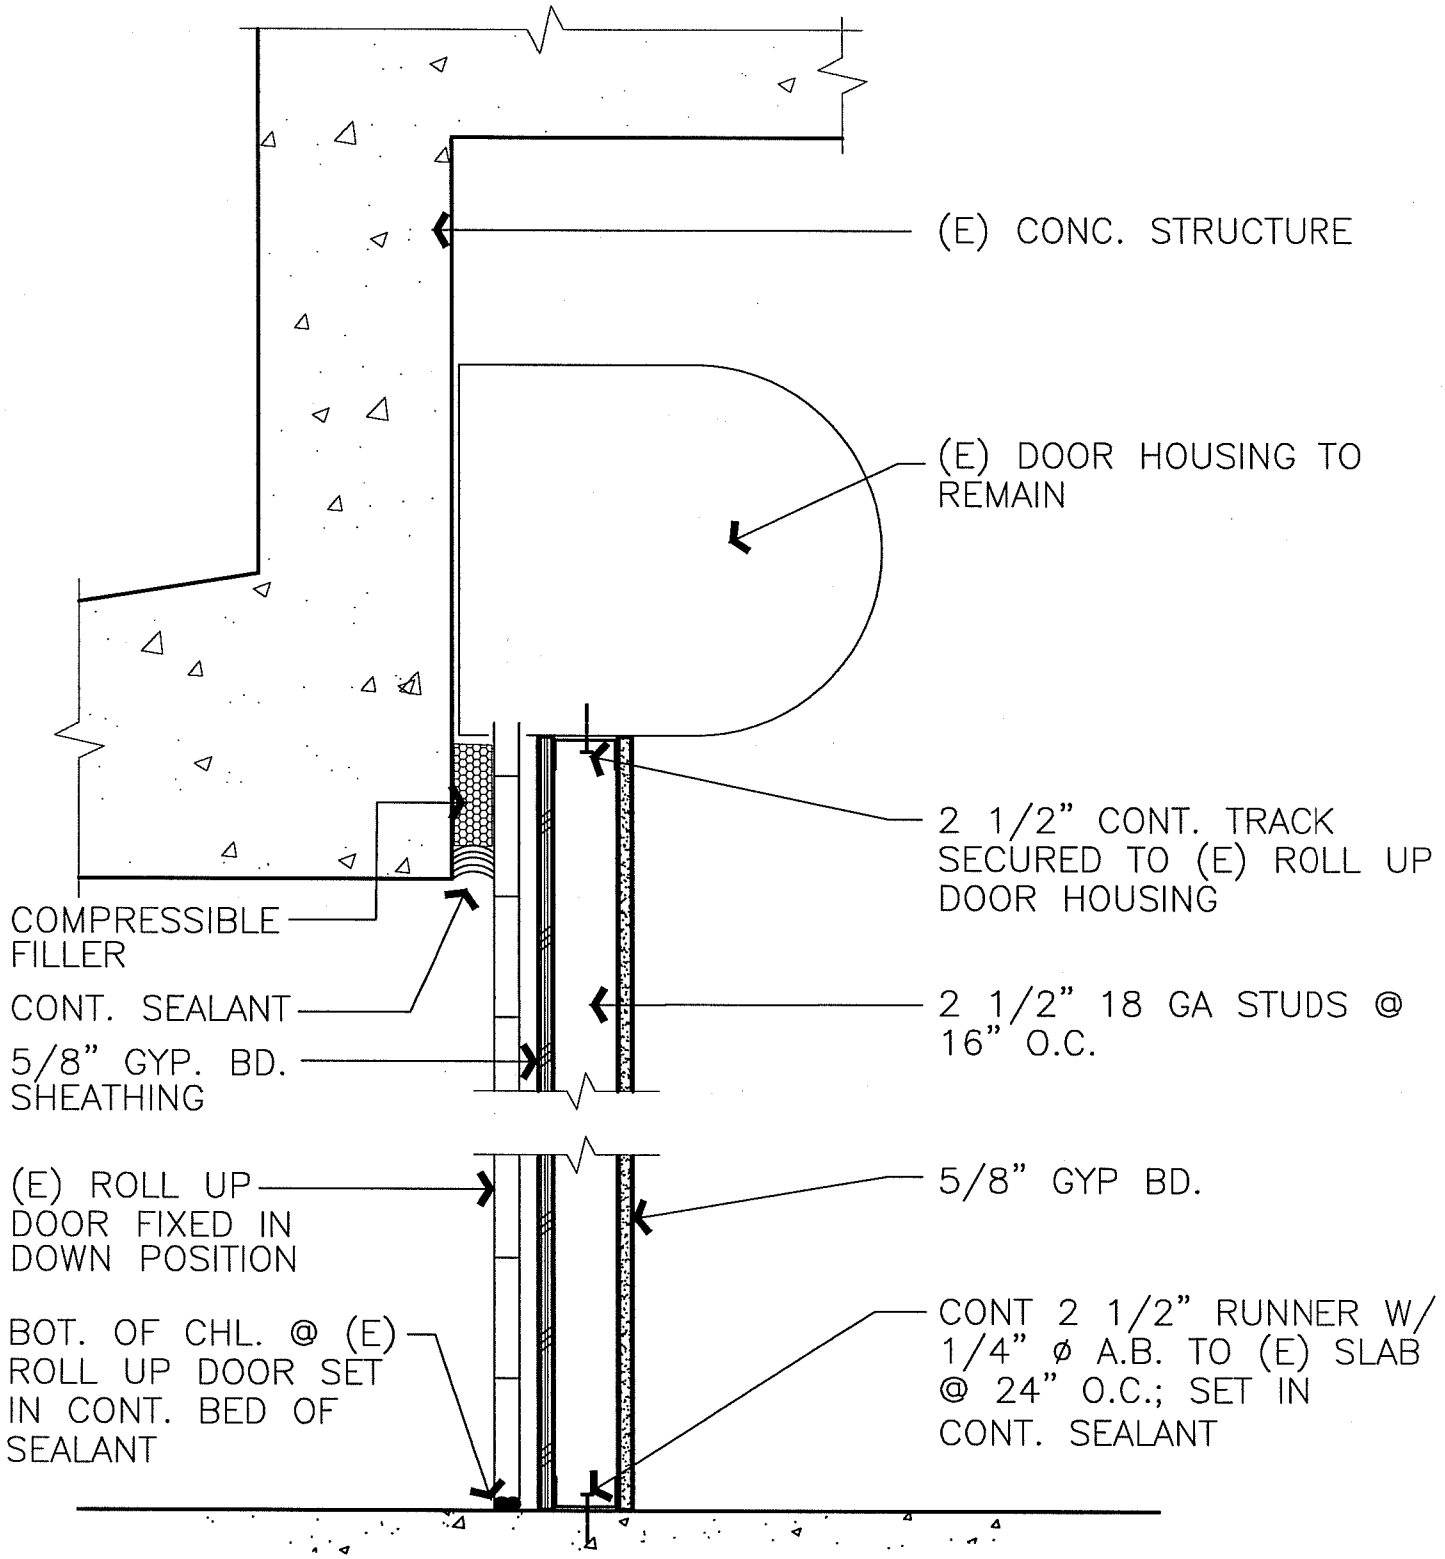

(N) FURRED WALL OVER (E) ROLL-UP DOOR

SCALE : 1 1/2" = 1'-0"

A305

ARCHITECTURAL STANDARD DETAIL

(N) FURRED WALL OVER (E) ROLL-UP DOOR

UNIVERSITY OF CALIFORNIA – LAWRENCE BERKELEY NATIONAL LABORATORY

FACILITIES DEPARTMENT

DRAWN BY W.C.	DETAIL TYPE EXTERIOR
DATE 04/19/99	SCALE 3"=1'-0"
APPROVED BY	SHEET
DATE	A305
DRAWING FILE NAME A305	1