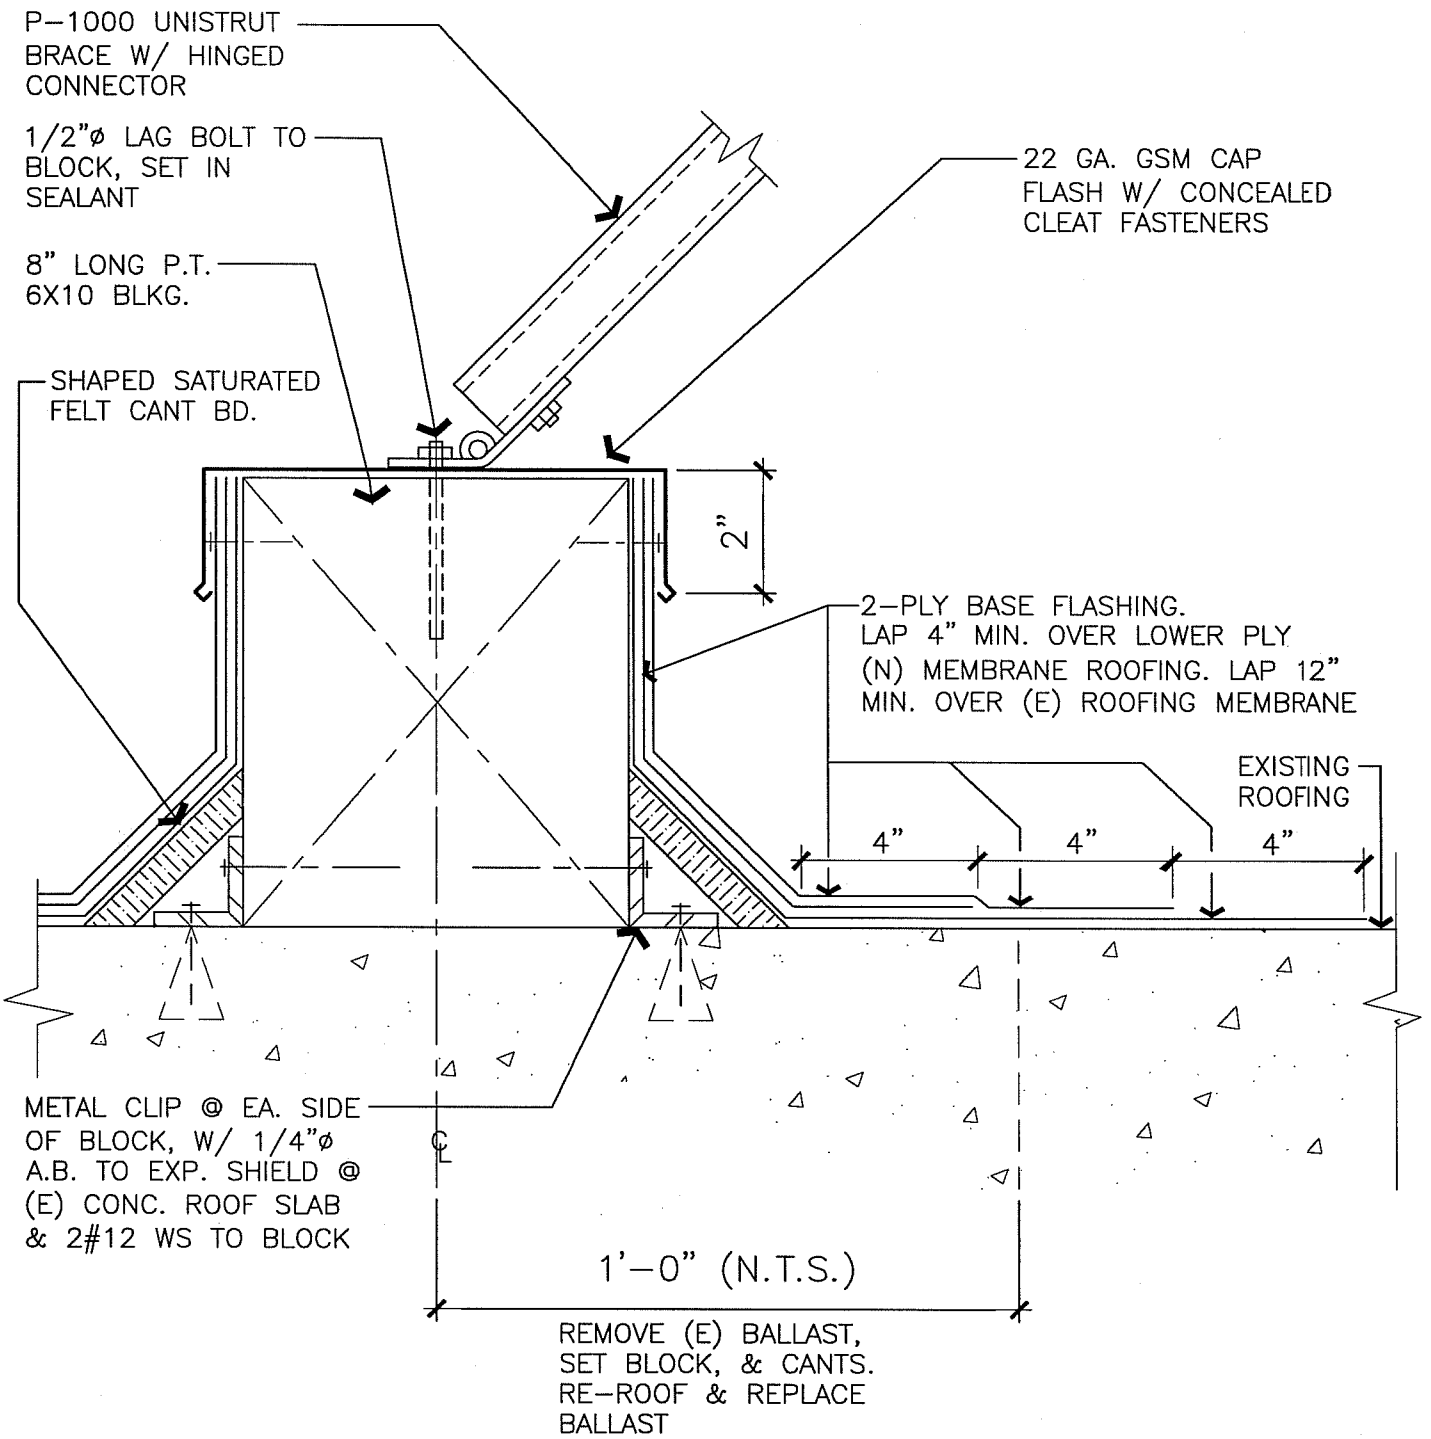

1

ROOF STACK BRACE – SUPPORT BLOCK

SCALE : 1 1/2" = 1'-0"

A483

ARCHITECTURAL STANDARD DETAIL **ROOF STACK BRACE – SUPPORT BLOCK**	DRAWN BY	DETAIL TYPE
	DATE 00/00/00	SCALE NOTED
	APPROVED BY	SHEET
UNIVERSITY OF CALIFORNIA – LAWRENCE BERKELEY NATIONAL LABORATORY FACILITIES DEPARTMENT	DATE	A483
	DRAWING FILE NAME A483	