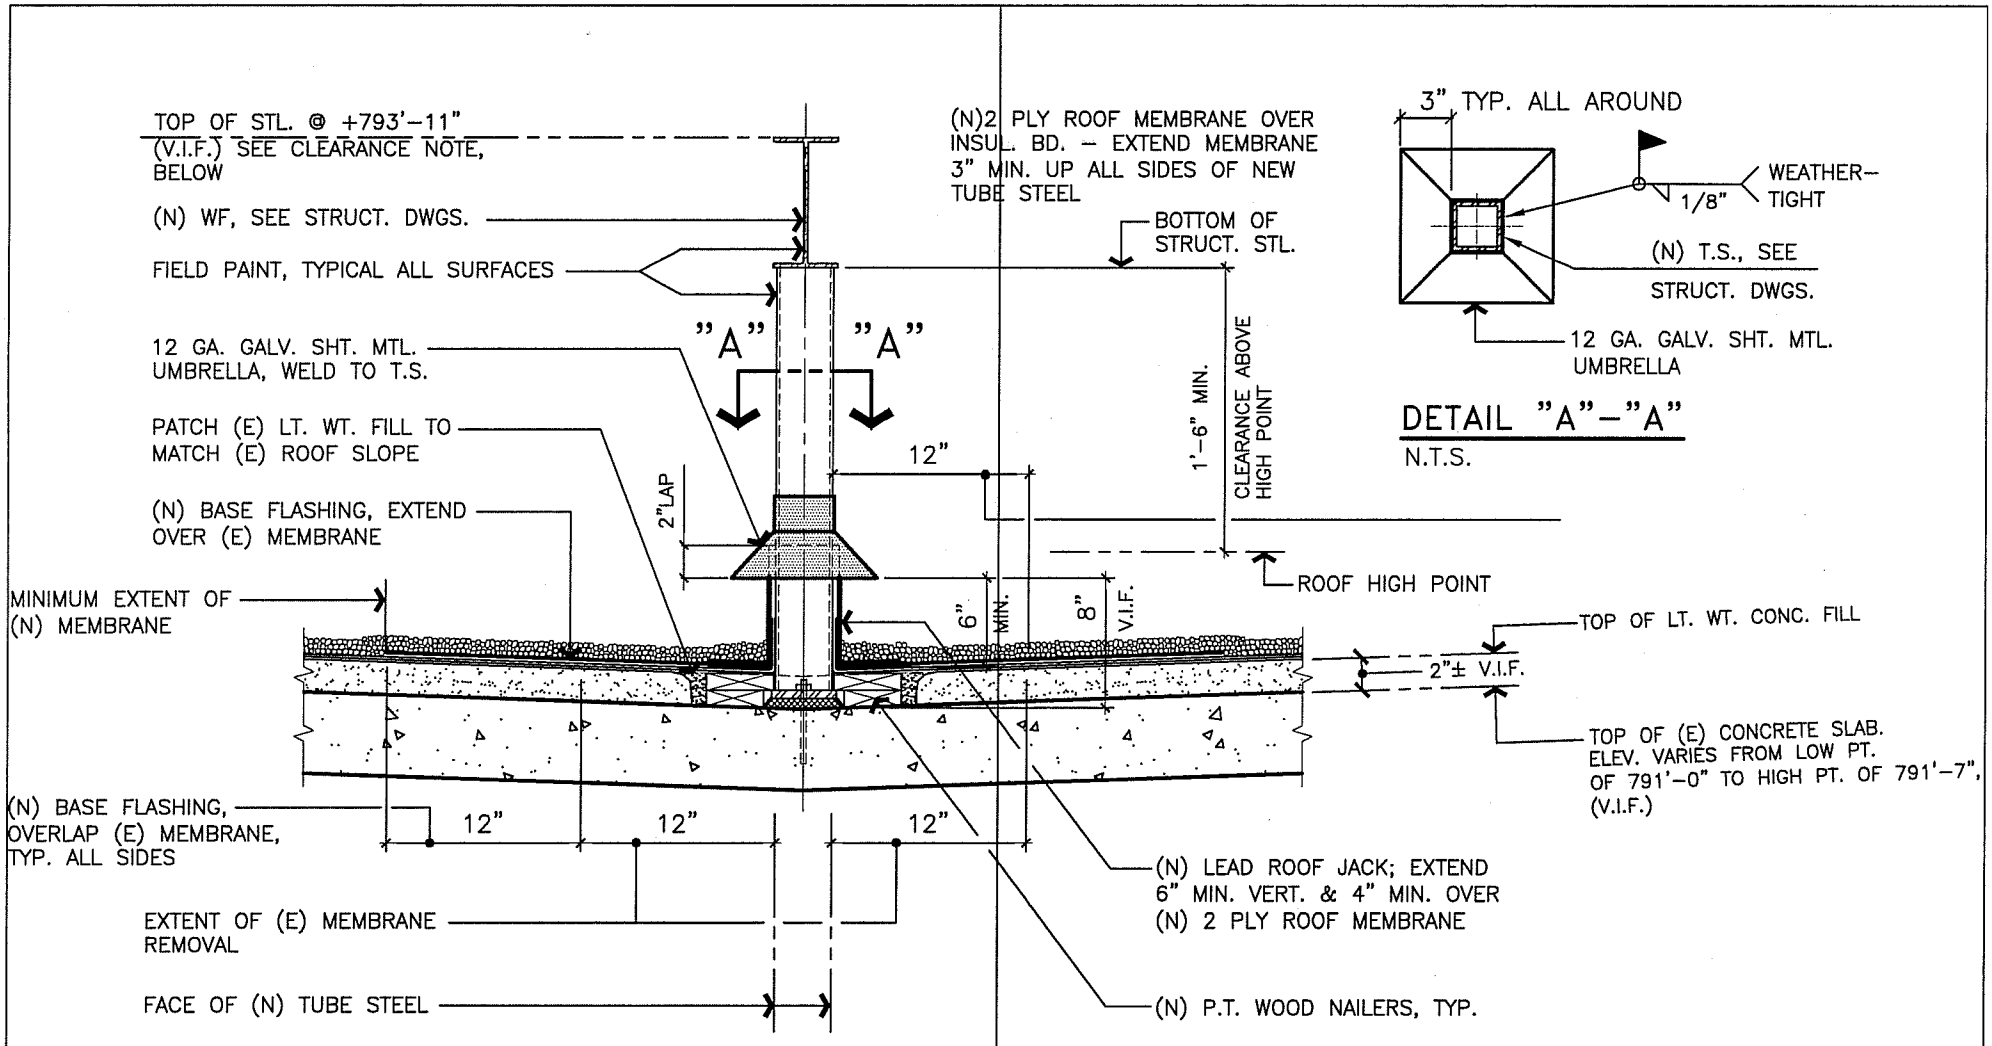

1 STEEL ROOF PLATFORM - SUPPORT / UMBRELLA

SCALE : 1 1/2" = 1'-0" A484

ARCHITECTURAL STANDARD DETAIL **STEEL ROOF PLATFORM - SUPPORT / UMBRELLA**	DRAWN BY	DETAIL TYPE
	DATE 00/00/00	SCALE NOTED
	APPROVED BY	SHEET
UNIVERSITY OF CALIFORNIA - LAWRENCE BERKELEY NATIONAL LABORATORY FACILITIES DEPARTMENT	DATE	A484
	DRAWING FILE NAME A484	