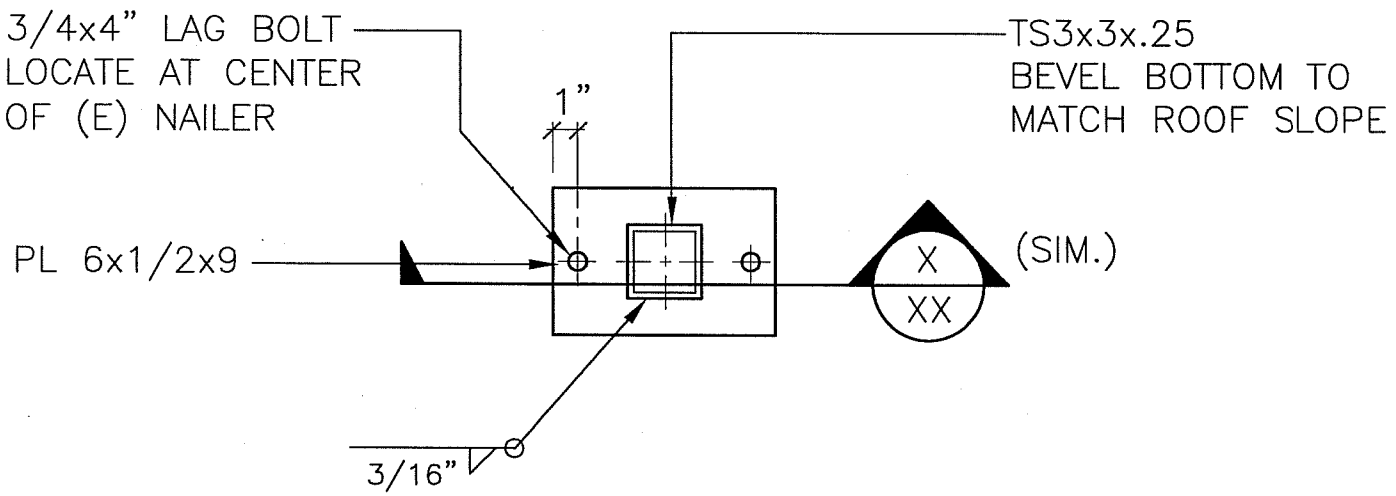

PLAN – TYPE "2" BASE PLATE

SCALE : 1 1/2" = 1'–0" (WITHOUT GUSSETS) A505.1

ARCHITECTURAL STANDARD DETAIL

PLAN – TYPE "2" BASE PLATE

UNIVERSITY OF CALIFORNIA – LAWRENCE BERKELEY NATIONAL LABORATORY

FACILITIES DEPARTMENT

DRAWN BY W.C.	DETAIL TYPE ROOF
DATE 10/27/99	SCALE 1 1/2"=1'–0"
APPROVED BY	SHEET
DATE	A505.1
DRAWING FILE NAME A505.1	1