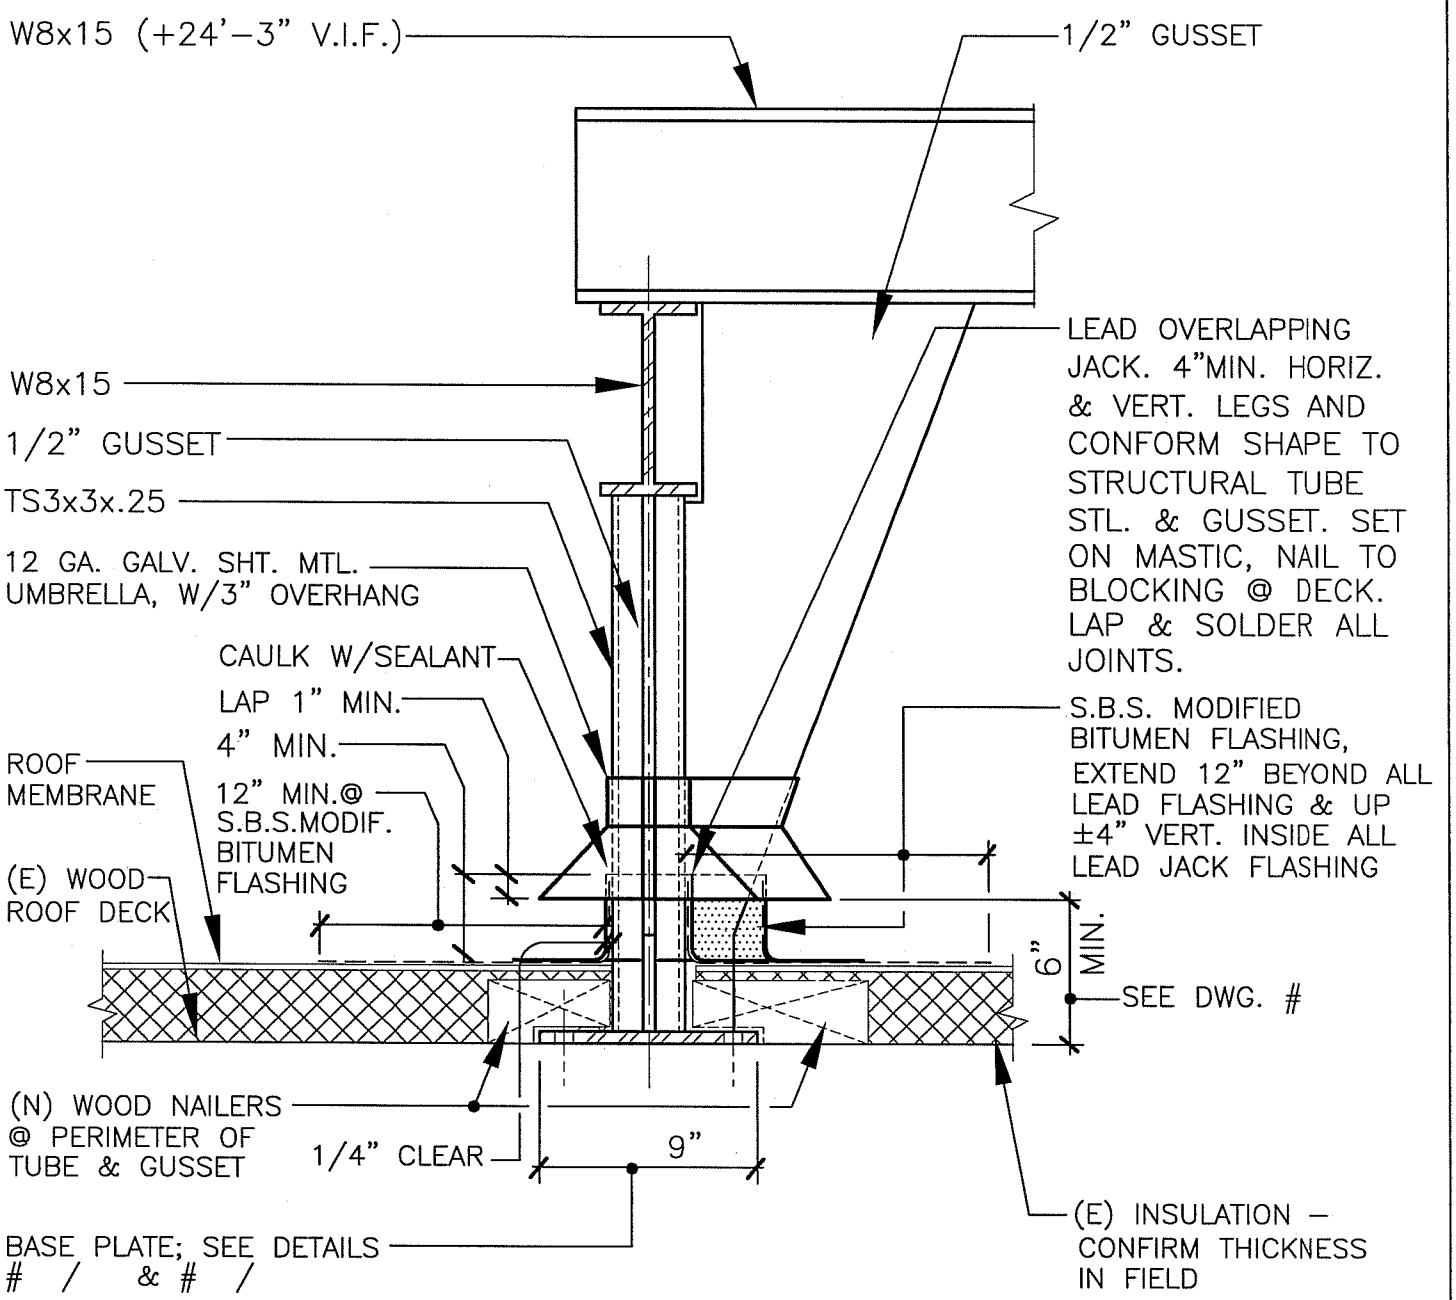


NOTE: THIS VIEW PER DETAIL # YPE "1" BASE PLATE . REFER TO DETAIL # FOR TYPE "2" BASE PLATE & GUSSET DIMENSIONING VARIATIONS.

## ROOF FLASHING & EQUIP. PLATFORM BASE PLATE

SCALE : 1 1/2" = 1'-0"

A507

| | | |
|---|---|---|
| **ARCHITECTURAL STANDARD DETAIL**<br>**ROOF FLASHING & EQUIP. PLATFORM BASE PLATE** | DRAWN BY<br>W.C. | DETAIL TYPE<br>ROOF |
| | DATE<br>10/27/99 | SCALE<br>1 1/2"=1'-0" |
| | APPROVED BY | SHEET |
| UNIVERSITY OF CALIFORNIA – LAWRENCE BERKELEY NATIONAL LABORATORY<br>FACILITIES DEPARTMENT | DATE | A507 |
| | DRAWING FILE NAME<br>A507 | 1 |