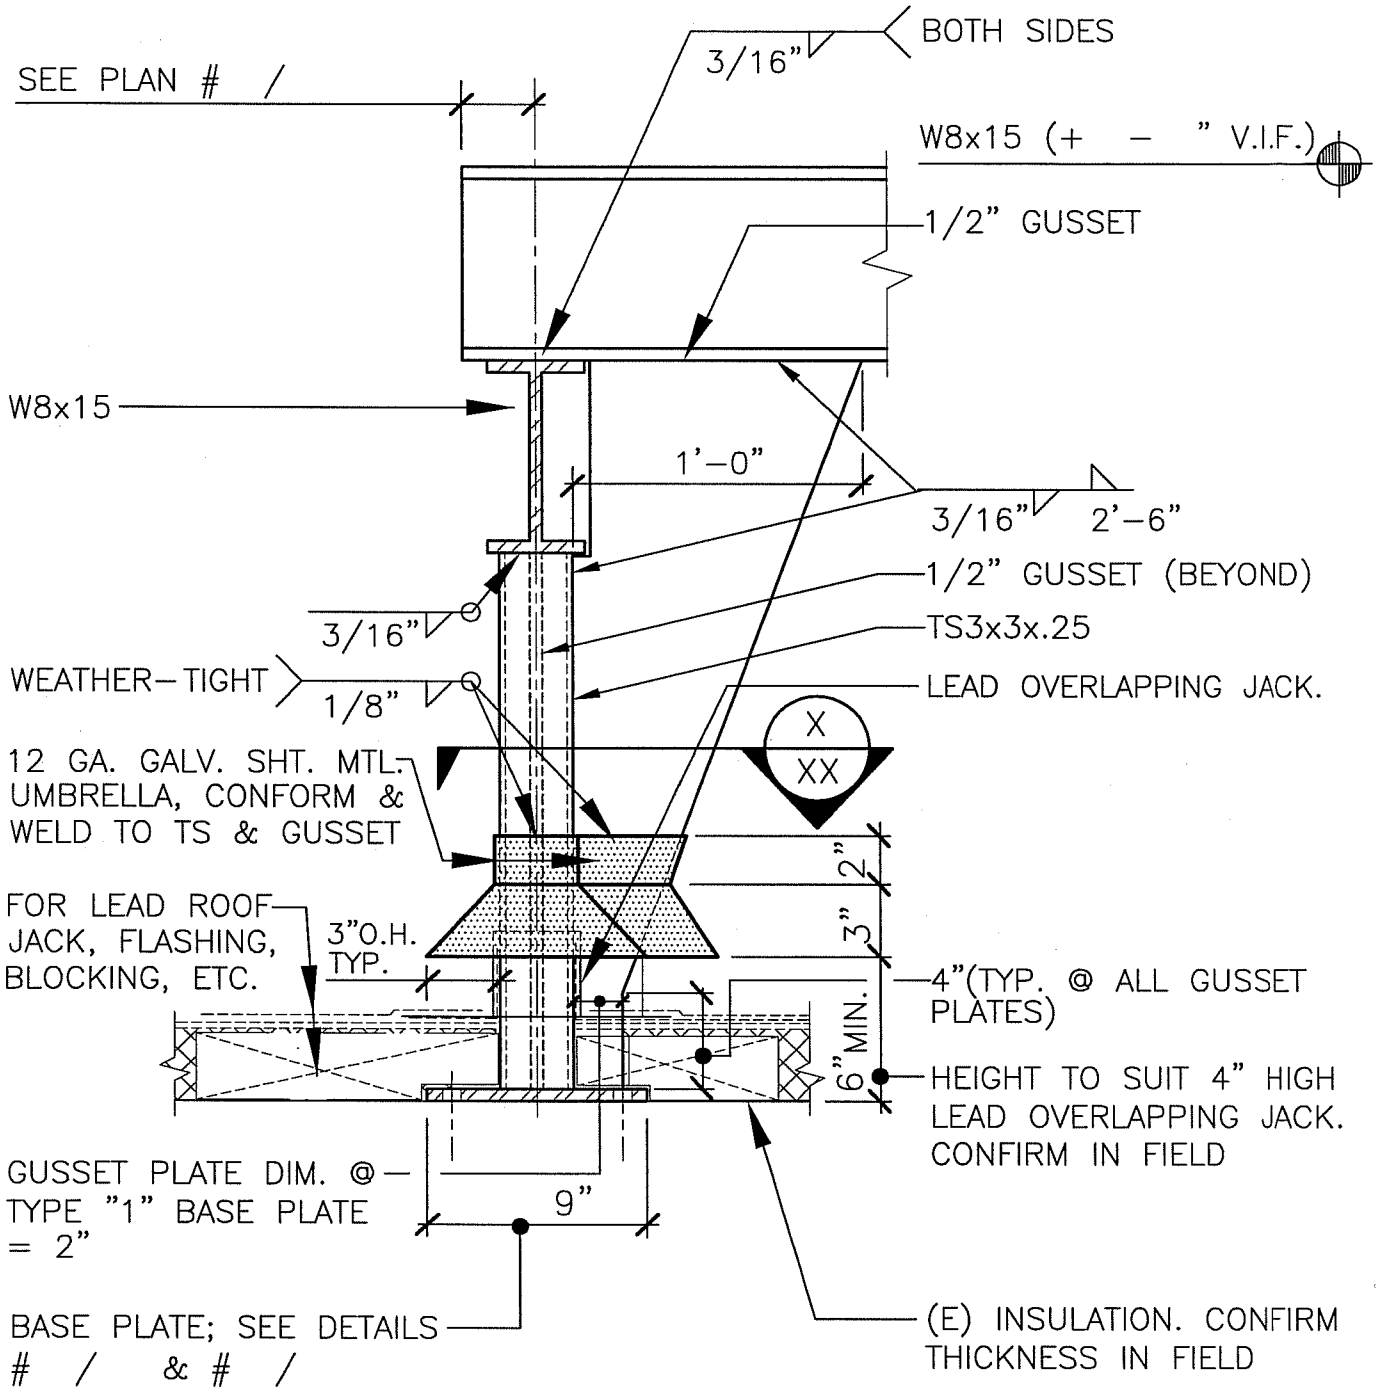

ROOF FLASHING & EQUIP. PLATFORM BASE PLATE

SCALE : 1 1/2" = 1'–0"

A508

ARCHITECTURAL STANDARD DETAIL **ROOF FLASHING & EQUIP. PLATFORM BASE PLATE**	DRAWN BY W.C.	DETAIL TYPE ROOF
	DATE 10/27/99	SCALE 1 1/2"=1'–0"
	APPROVED BY	SHEET
UNIVERSITY OF CALIFORNIA – LAWRENCE BERKELEY NATIONAL LABORATORY FACILITIES DEPARTMENT	DATE	A508
	DRAWING FILE NAME A508	1