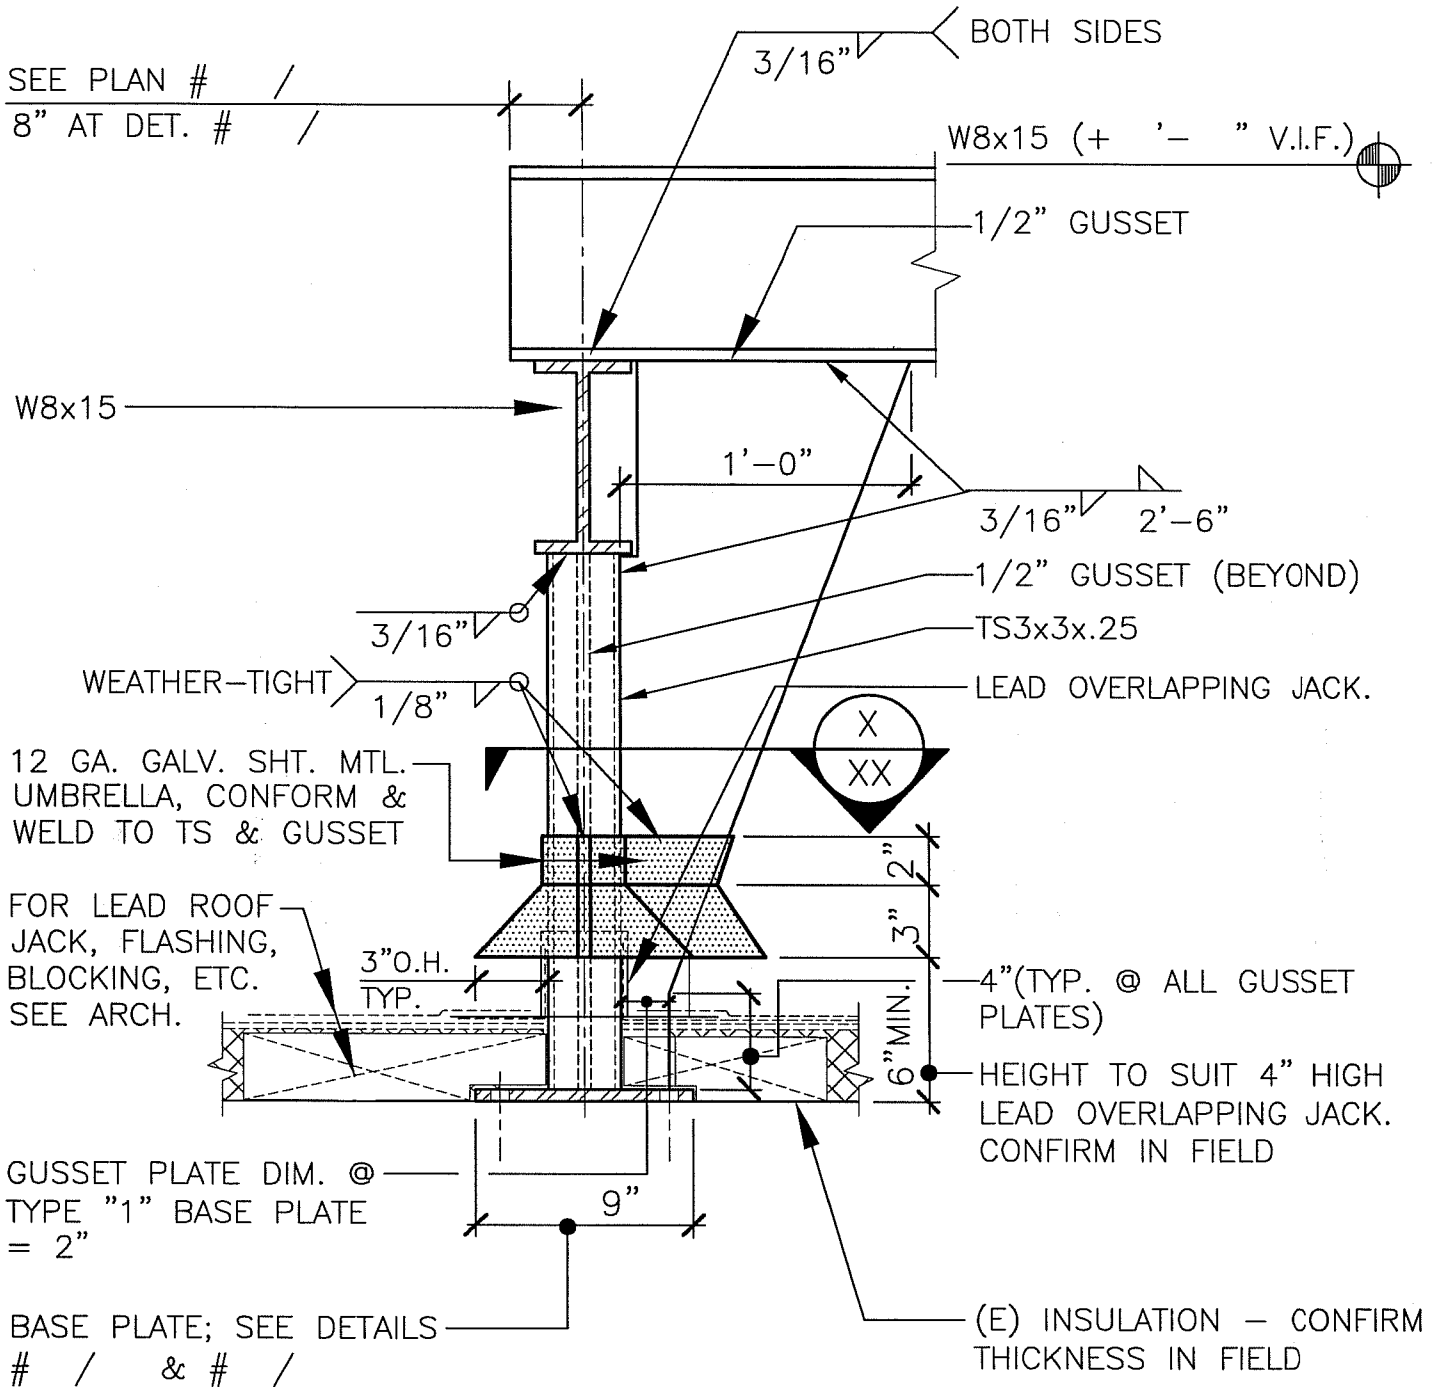

ROOF FLASHING & EQUIP. PLATFORM BASE PLATE

SCALE : 1 1/2" = 1'-0"

A509

ARCHITECTURAL STANDARD DETAIL

ROOF FLASHING & EQUIP. PLATFORM BASE PLATE

UNIVERSITY OF CALIFORNIA - LAWRENCE BERKELEY NATIONAL LABORATORY

FACILITIES DEPARTMENT

DRAWN BY W.C.	DETAIL TYPE ROOF
DATE 10/27/99	SCALE 1 1/2"=1'-0"
APPROVED BY	SHEET
DATE	A509
DRAWING FILE NAME A509	1