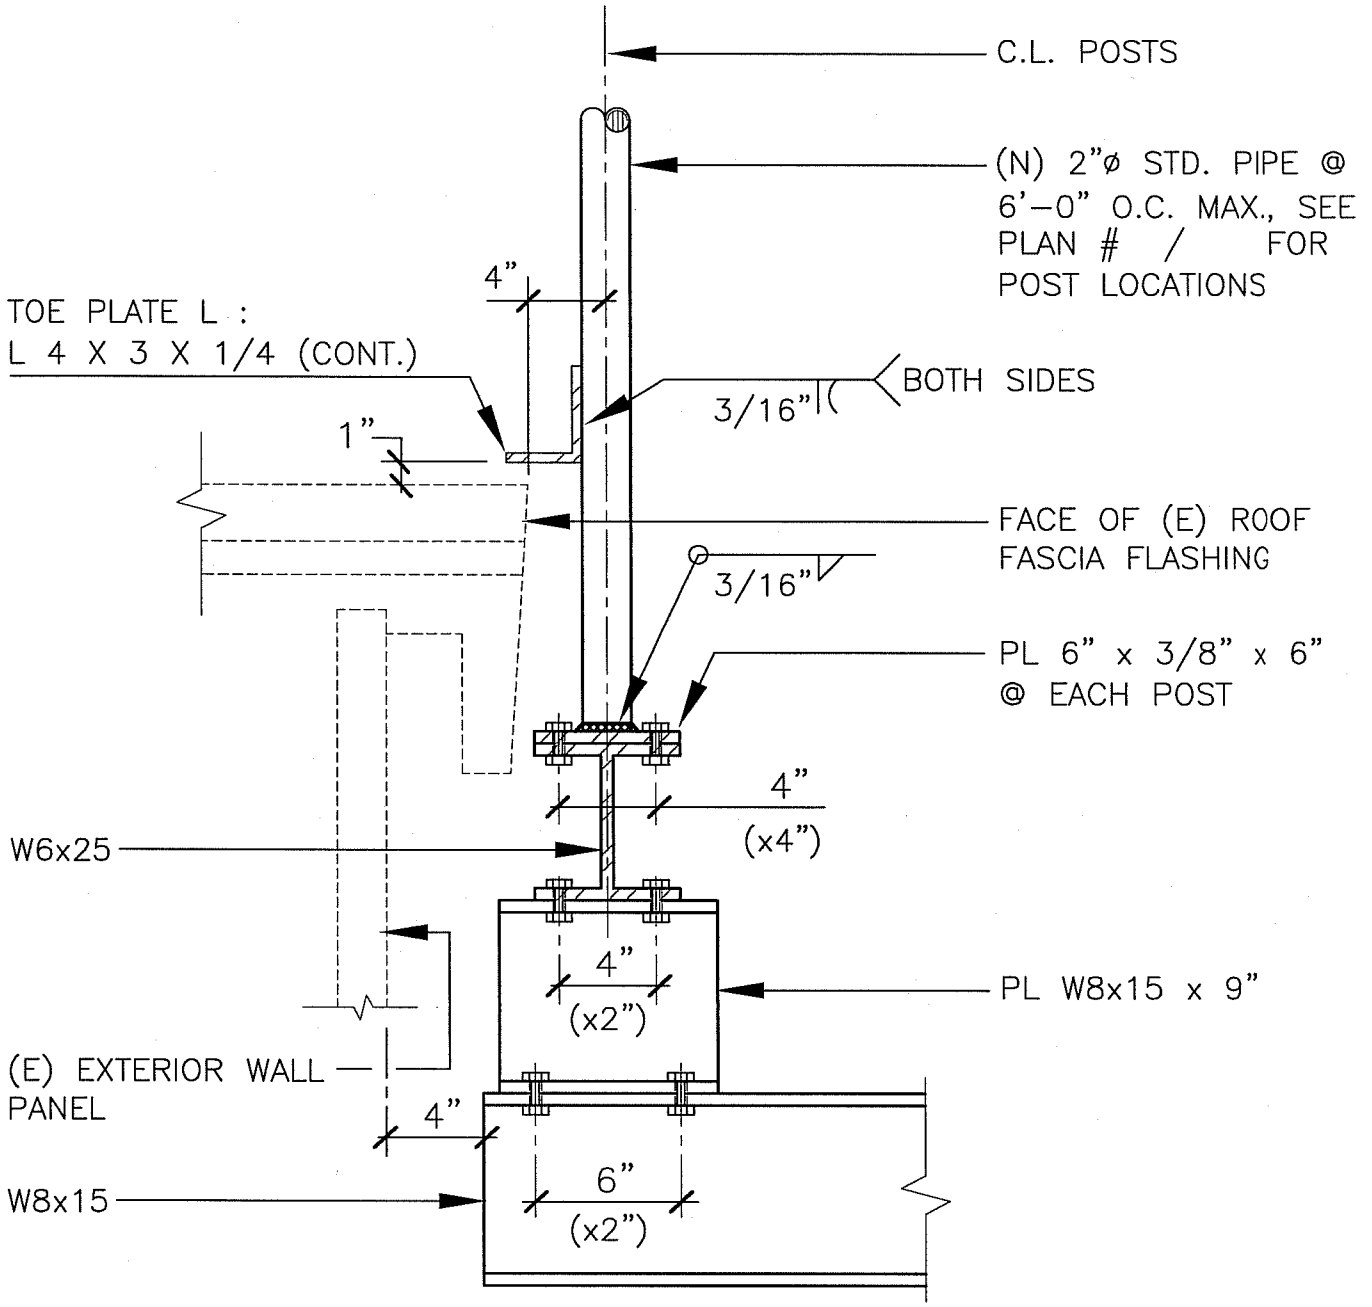

NOTE:
ALL BOLTED CONNECTIONS ARE
4 – 5/8"ø M.B.

STEEL GUARDRAIL @ EQUIPMENT PLATFORM

SCALE : 1 1/2" = 1'-0"

A512

ARCHITECTURAL STANDARD DETAIL **STEEL GUARDRAIL @ EQUIPMENT PLATFORM**	DRAWN BY W.C.	DETAIL TYPE ROOF
	DATE 10/27/99	SCALE 1 1/2"=1'-0"
	APPROVED BY	SHEET
UNIVERSITY OF CALIFORNIA – LAWRENCE BERKELEY NATIONAL LABORATORY FACILITIES DEPARTMENT	DATE	A512
	DRAWING FILE NAME A512	1