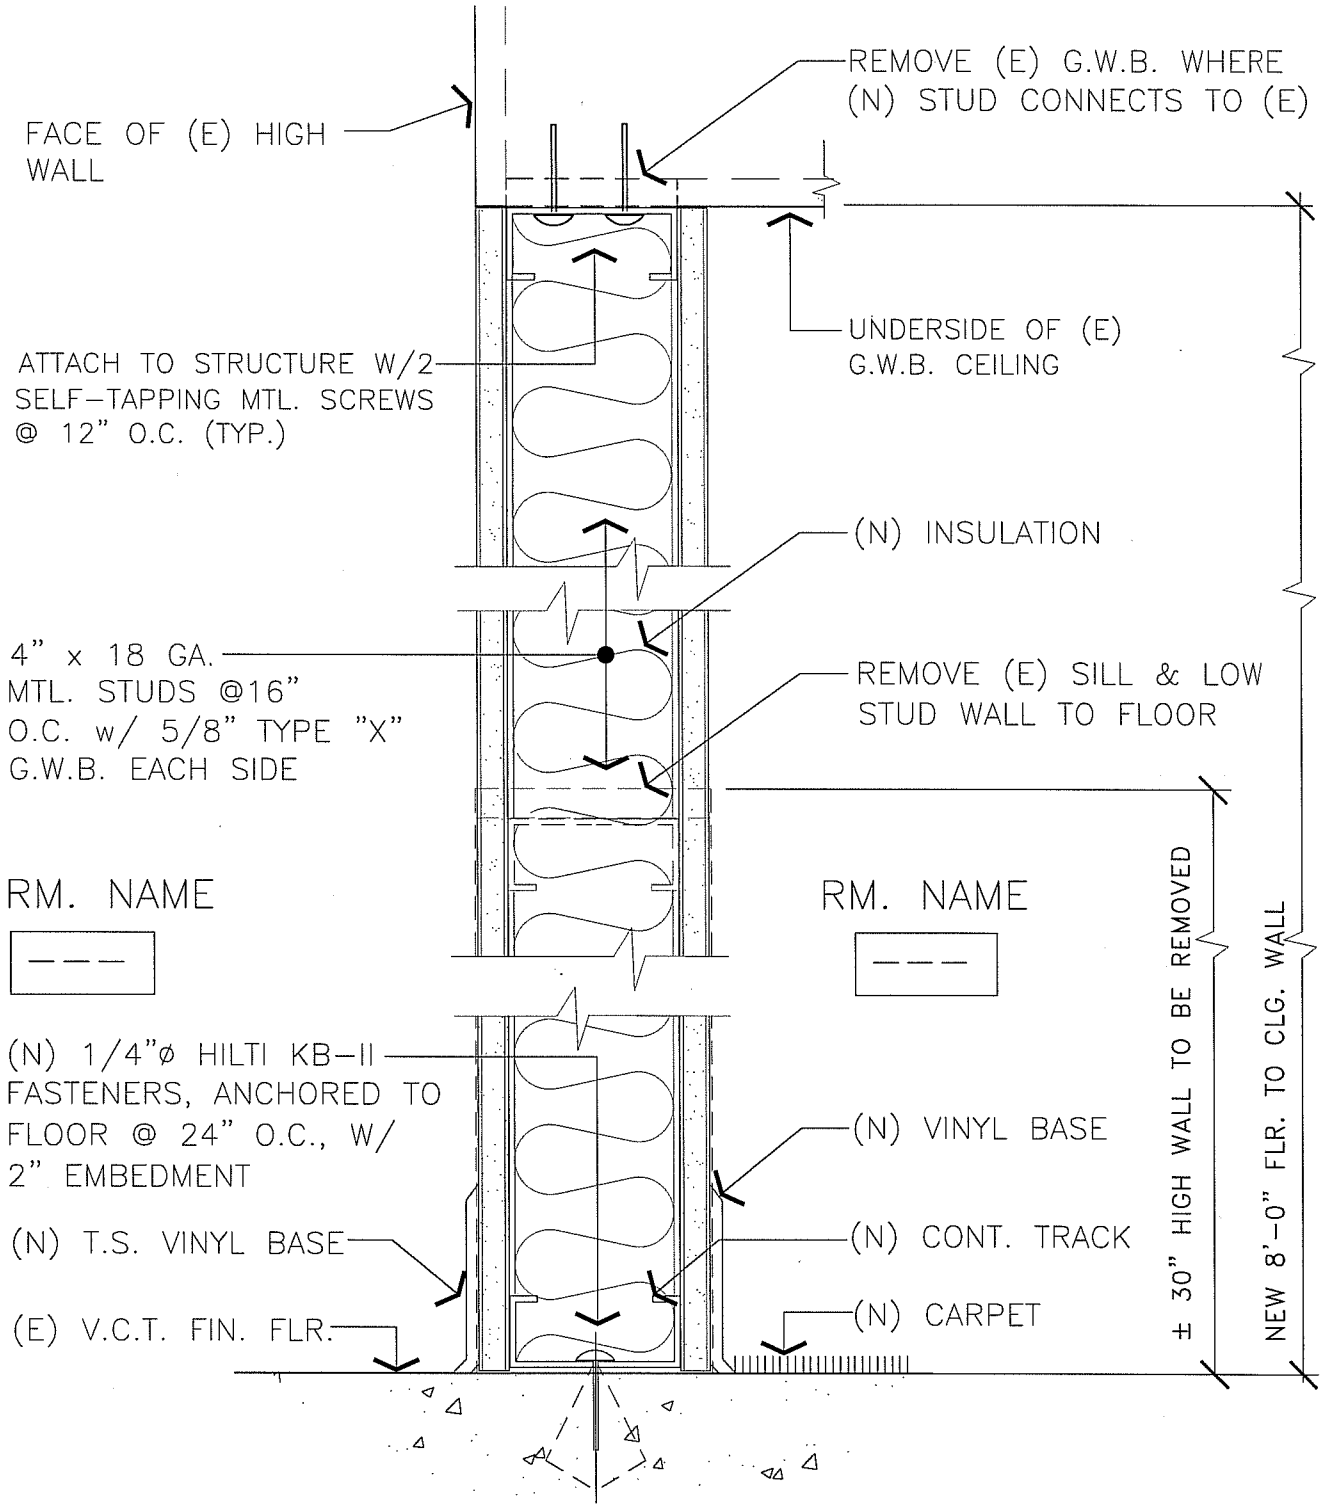

WALL INFILL @ (E) CEILING

SCALE : 3" = 1'-0"

A718-4

ARCHITECTURAL STANDARD DETAIL WALL INFILL @ (E) CEILING	DRAWN BY W.C.	DETAIL TYPE WALL
	DATE 6/5/98	SCALE 3"=1'-0"
	APPROVED BY	SHEET
UNIVERSITY OF CALIFORNIA – LAWRENCE BERKELEY NATIONAL LABORATORY FACILITIES DEPARTMENT	DATE	A718-4
	DRAWING FILE NAME A718-4	1