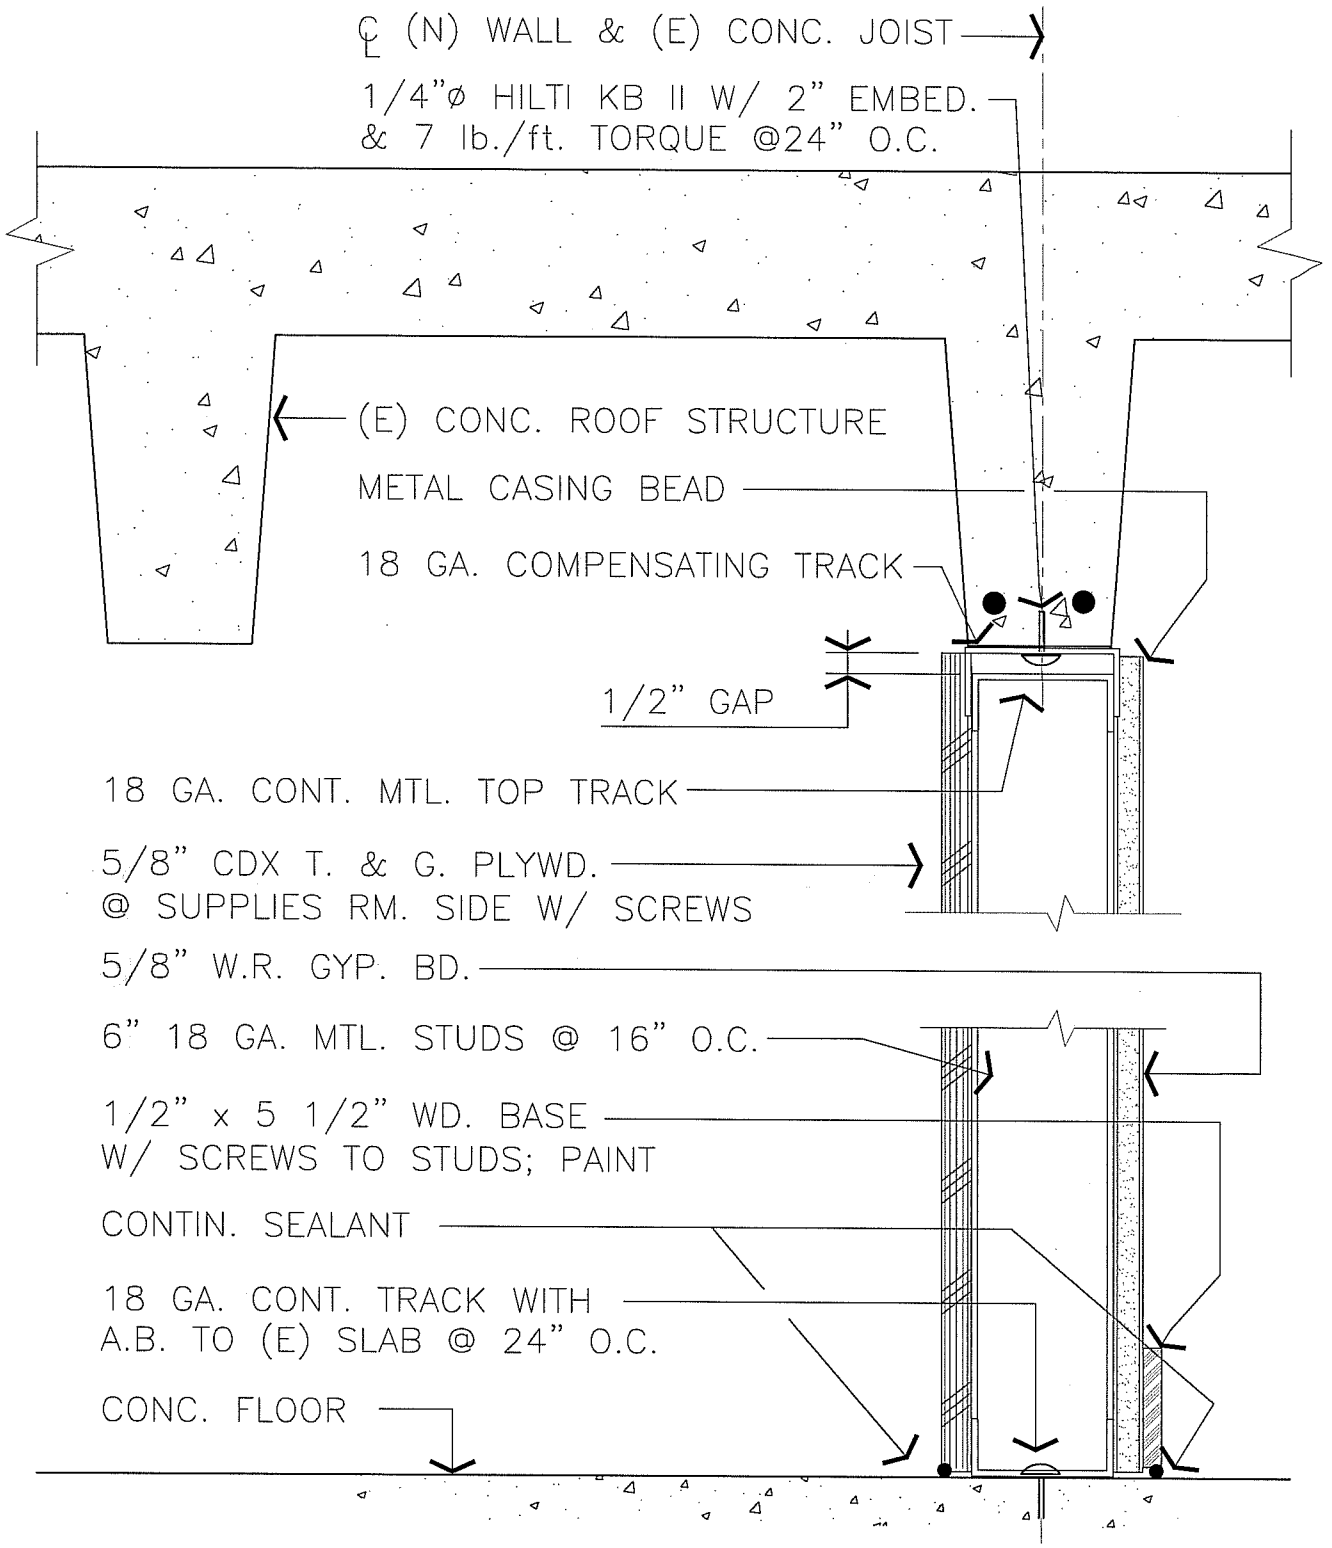

FULL HT. 6" STUD W/CDX PLYWD. WALL

SCALE : 1 1/2" = 1'-0"

A718-7

ARCHITECTURAL STANDARD DETAIL

FULL HT. 6" STUD W/CDX PLYWD. WALL

UNIVERSITY OF CALIFORNIA – LAWRENCE BERKELEY NATIONAL LABORATORY

FACILITIES DEPARTMENT

DRAWN BY W.C.	DETAIL TYPE PARTITIONS
DATE 04/19/99	SCALE 1 1/2"=1'-0"
APPROVED BY	SHEET
DATE	A718-7
DRAWING FILE NAME A718-7	1