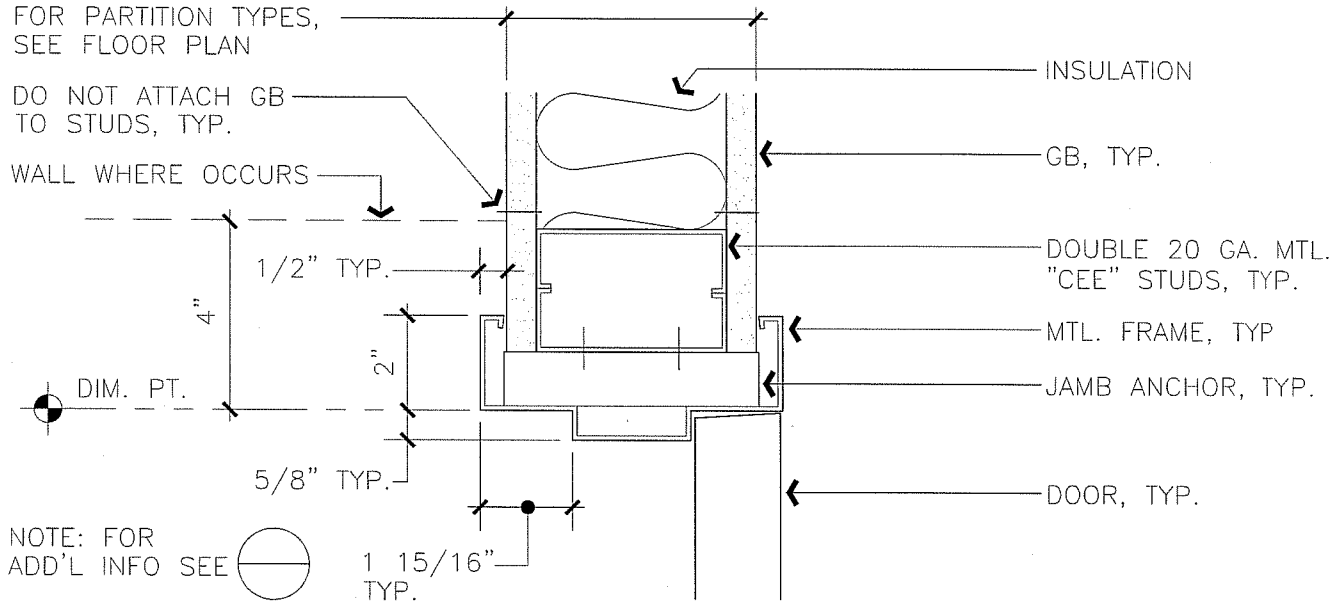

TYPICAL INTERIOR DOOR – JAMB/HEAD

3" = 1'-0"

730.4.DWG

ARCHITECTURAL STANDARD DETAILS TYPICAL INTERIOR DOOR – JAMB/HEAD	DRAWN BY BJL	DETAIL TYPE DOORS
	DATE 5/00	SCALE AS NOTED
	APPROVED BY	SHEET
UNIVERSITY OF CALIFORNIA – LAWRENCE BERKELEY NATIONAL LABORATORY FACILITIES DEPARTMENT	DATE	A730.4
	DRAWING FILE NAME A730.4	1