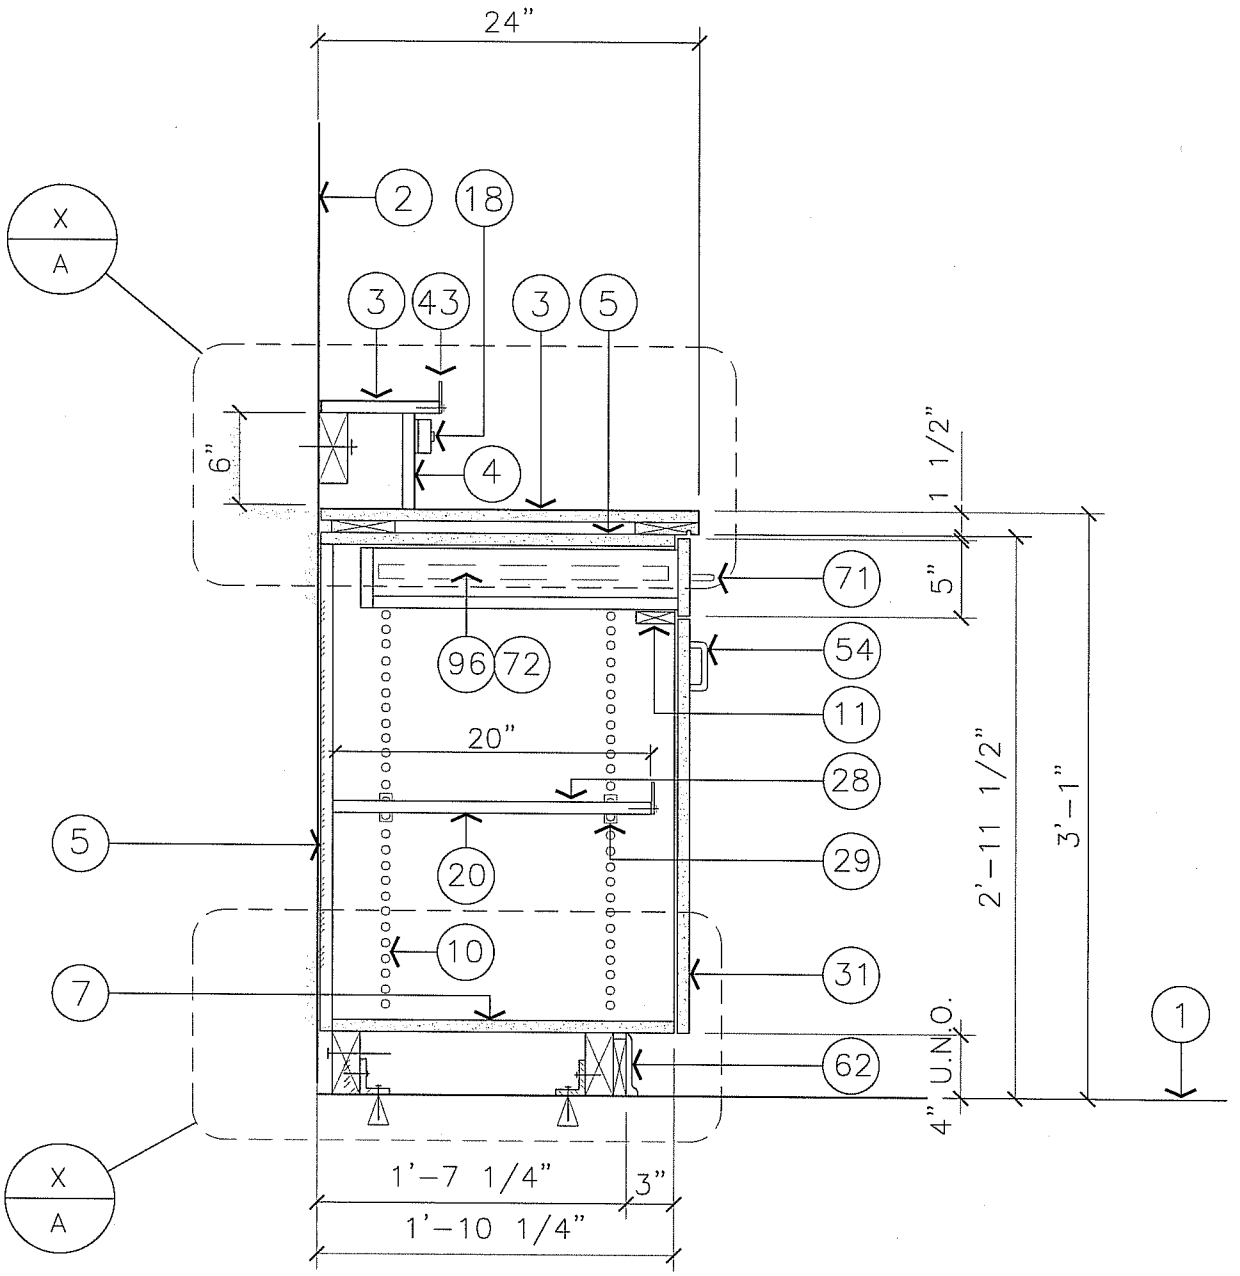

BASE CABINETW/REAGENT SHELF – NO CHASE

1" = 1'-0"

A773-2

* SEE A771-1 FOR NOTES

ARCHITECTURAL STANDARD DETAIL BASE CABINET w/REAGENT SHELF – NO CHASE	DRAWN BY W.C.	DETAIL TYPE CASEWORK
	DATE 7/20/98	SCALE AS NOTED
	APPROVED BY	SHEET
UNIVERSITY OF CALIFORNIA – LAWRENCE BERKELEY NATIONAL LABORATORY FACILITIES DEPARTMENT	DATE	A773-2
	DRAWING FILE NAME A773-2	1