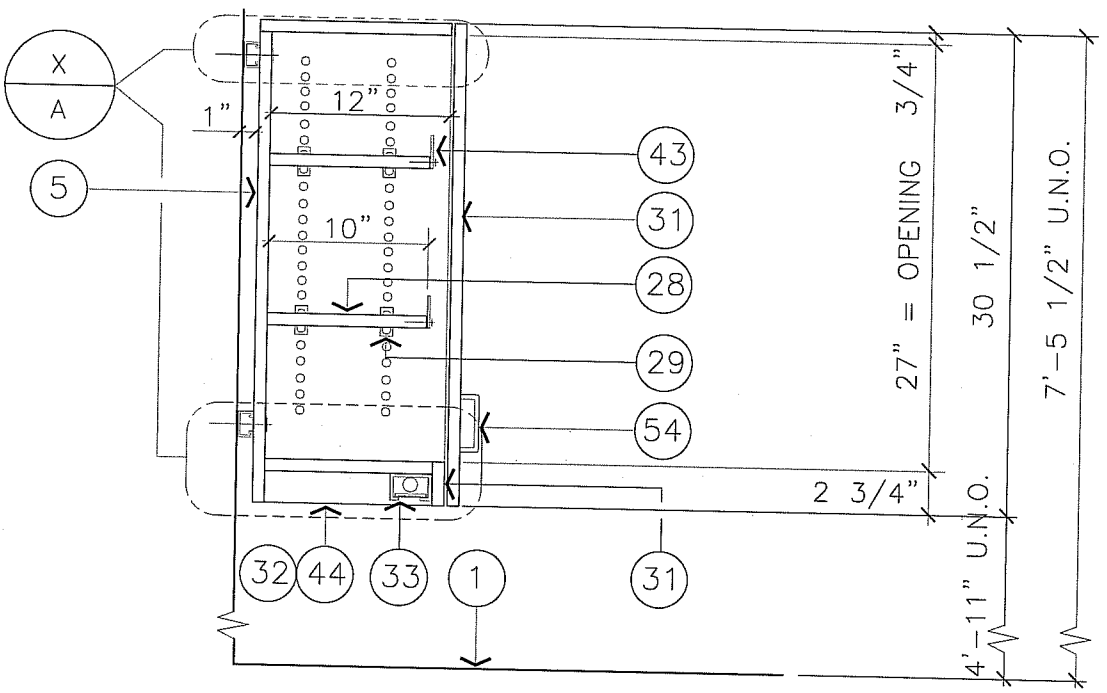

* SEE A771-1 FOR NOTES

HUNG CABINET W/HINGED WOOD DOORS

1" = 1'-0"

A774-1

ARCHITECTURAL STANDARD DETAIL HUNG CABINET W/ HINGED WOOD DOORS	DRAWN BY W.C.	DETAIL TYPE CASEWORK
	DATE 7/2/98	SCALE AS NOTED
	APPROVED BY	SHEET
UNIVERSITY OF CALIFORNIA – LAWRENCE BERKELEY NATIONAL LABORATORY FACILITIES DEPARTMENT	DATE	A774-1
	DRAWING FILE NAME A774-1	1