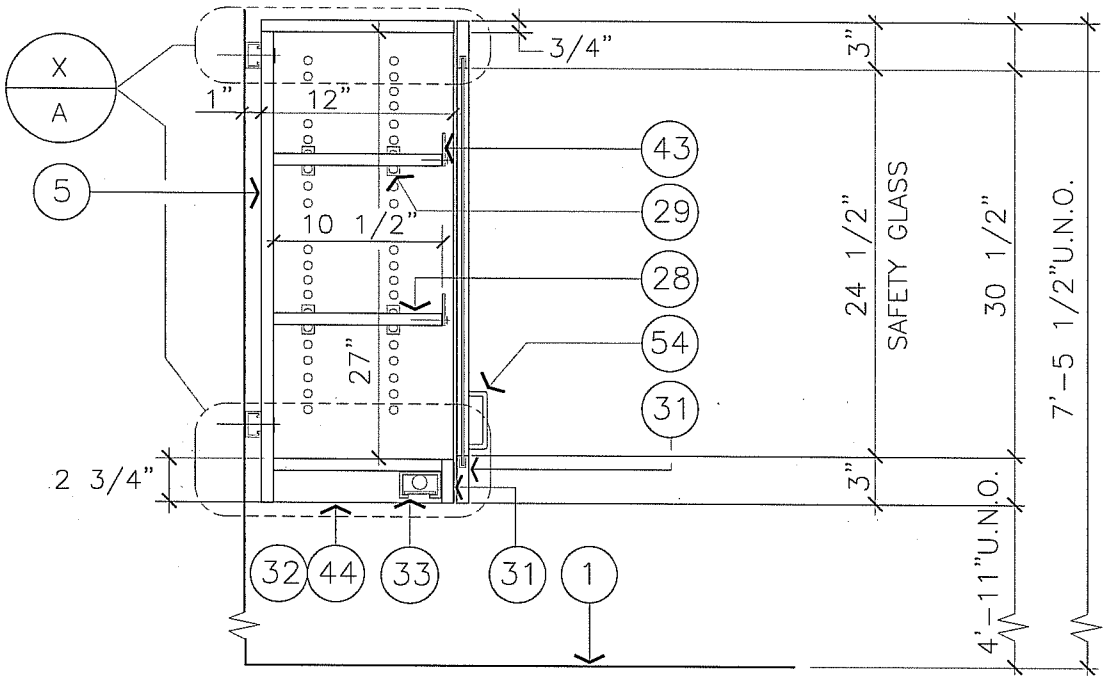

* SEE A771-1 FOR NOTES

HUNG CABINET W/ HUNGED GLASS DOORS

1" = 1'-0"

A774-2

ARCHITECTURAL STANDARD DETAIL HUNG CABINET W/ HINGED GLASS DOORS	DRAWN BY W.C.	DETAIL TYPE CASEWORK
	DATE 7/2/98	SCALE AS NOTED
	APPROVED BY	SHEET
UNIVERSITY OF CALIFORNIA – LAWRENCE BERKELEY NATIONAL LABORATORY FACILITIES DEPARTMENT	DATE	A774-2
	DRAWING FILE NAME A774-2	1