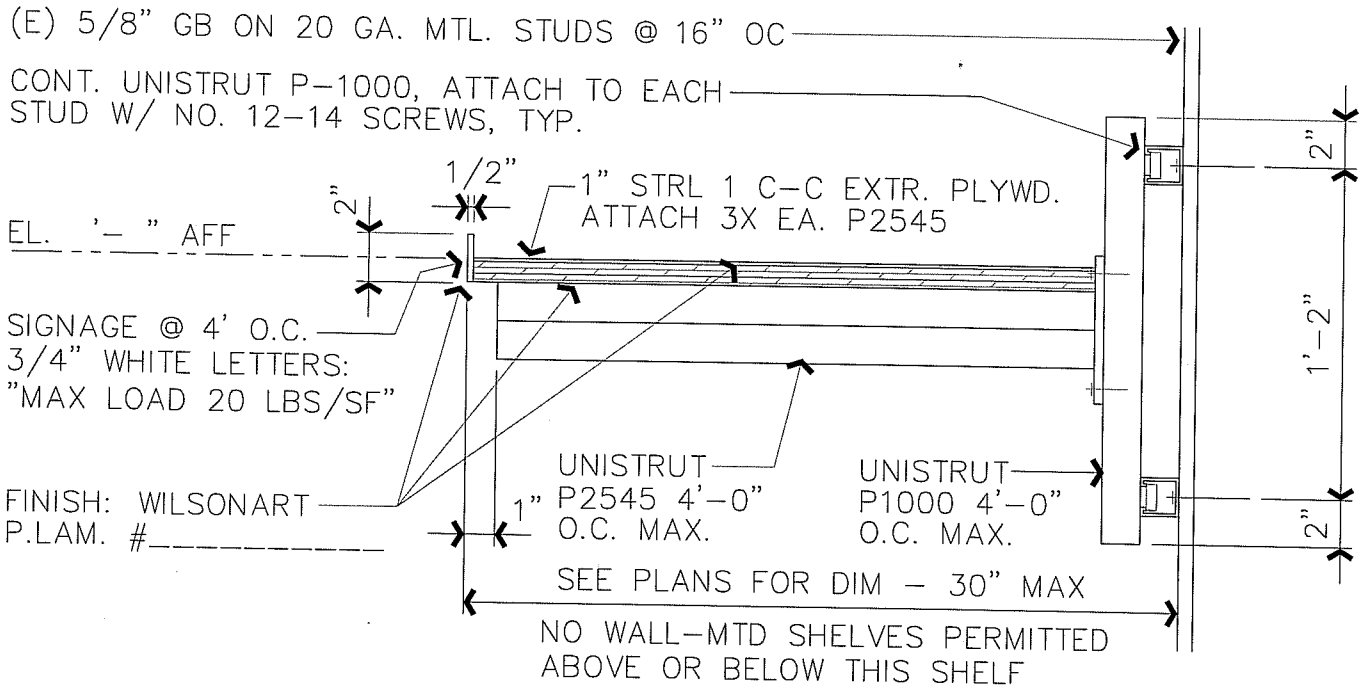

WALL HUNG SHELF

1 1/2" = 1'-0"

A775-0

ARCHITECTURAL STANDARD DETAIL WALL HUNG SHELF	DRAWN BY W.C.	DETAIL TYPE CASEWORK
	DATE 7/9/98	SCALE 3"=1'-0"
	APPROVED BY	SHEET
UNIVERSITY OF CALIFORNIA - LAWRENCE BERKELEY NATIONAL LABORATORY FACILITIES DEPARTMENT	DATE	A775-0
	DRAWING FILE NAME A775-0	1