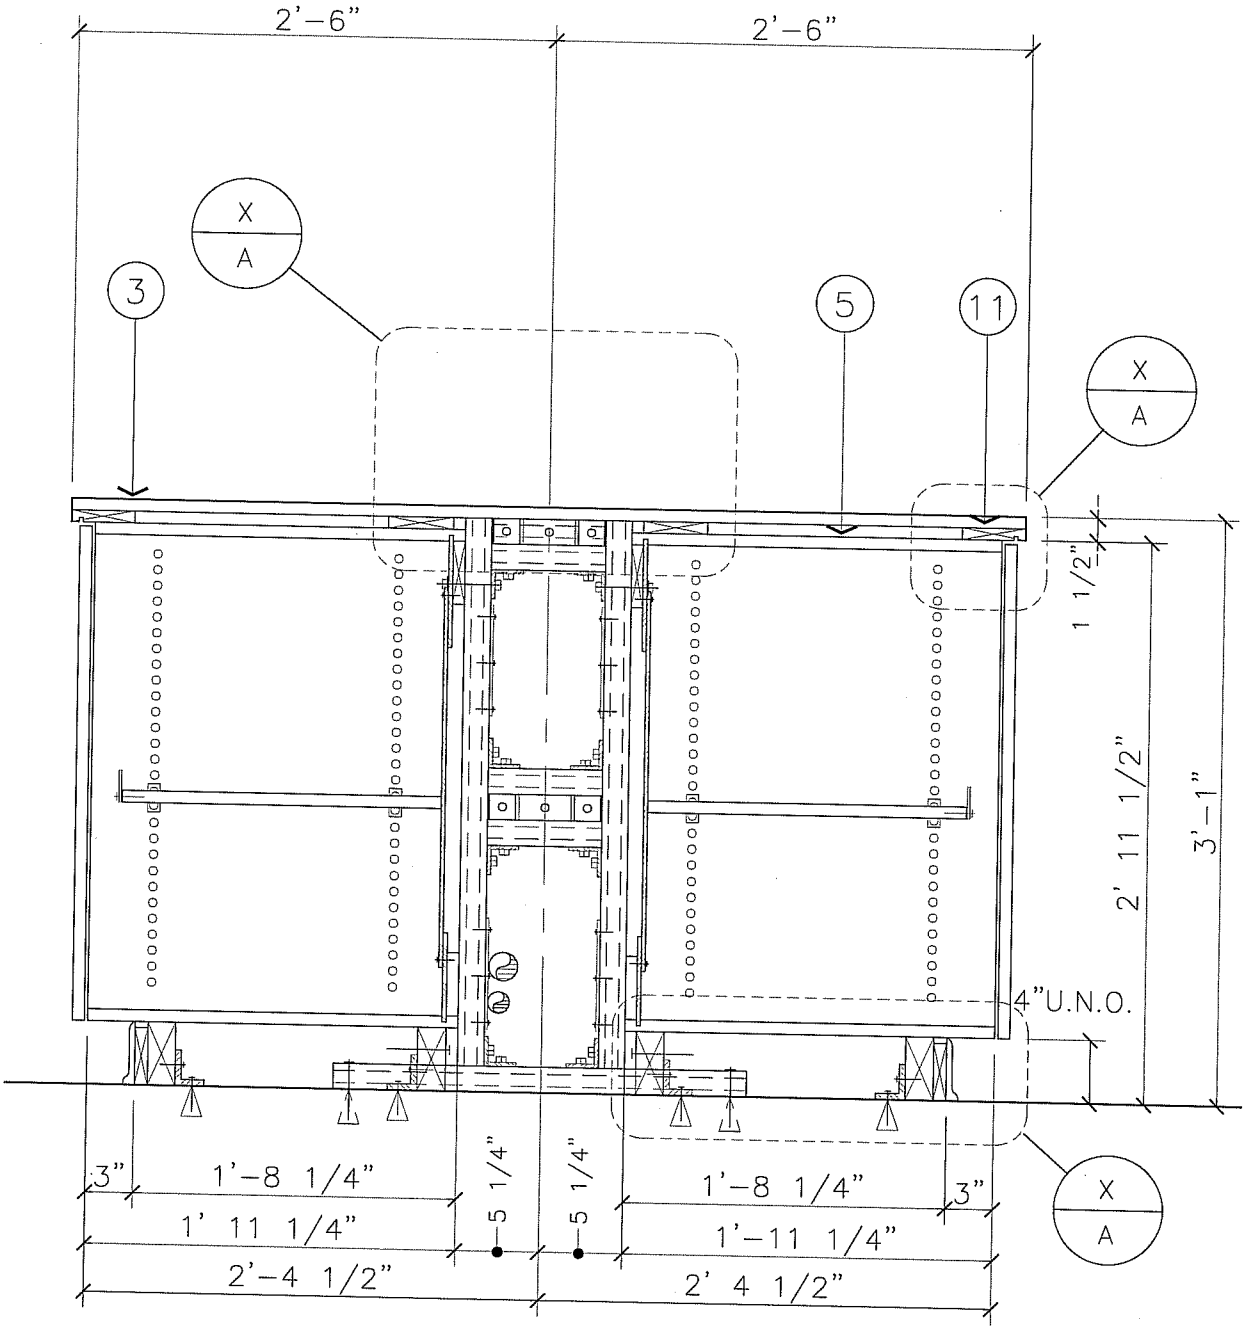

* SEE A771-1 FOR NOTES

5' WIDE AISLE CABINETS – FLAT SURFACE

1" = 1'-0"

A776-3

ARCHITECTURAL STANDARD DETAIL 5' WIDE AISLE CABINETS–FLAT SURFACE	DRAWN BY W.C.	DETAIL TYPE CASEWORK
	DATE 7/2/98	SCALE AS NOTED
	APPROVED BY	SHEET
UNIVERSITY OF CALIFORNIA – LAWRENCE BERKELEY NATIONAL LABORATORY FACILITIES DEPARTMENT	DATE	A776-3
	DRAWING FILE NAME A776-3	1