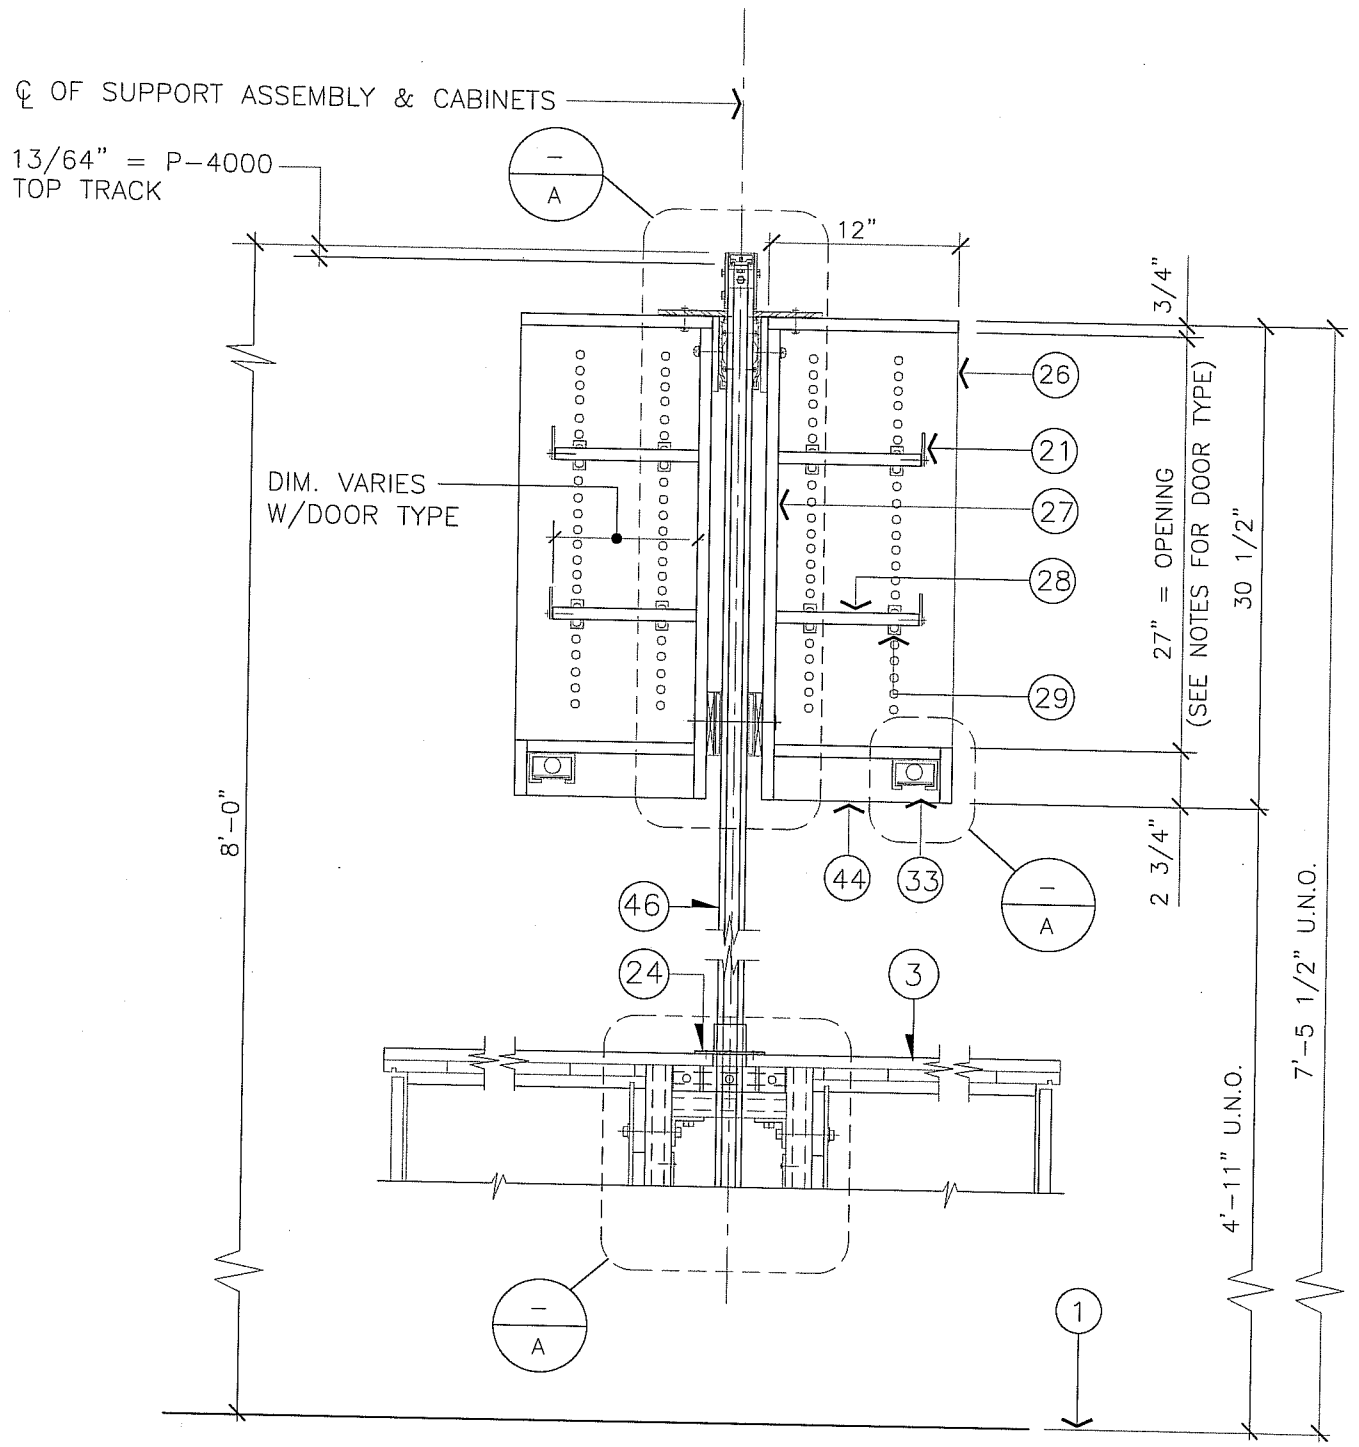

* SEE A771-1 FOR NOTES

AISLE HUNG CABINETS – FLAT SURFACE

1" = 1'-0"

A776-4

ARCHITECTURAL STANDARD DETAIL AISLE HUNG CABINETS – FLAT SURFACE	DRAWN BY W.C.	DETAIL TYPE CASEWORK
	DATE 7/20/98	SCALE AS NOTED
	APPROVED BY	SHEET
UNIVERSITY OF CALIFORNIA – LAWRENCE BERKELEY NATIONAL LABORATORY FACILITIES DEPARTMENT	DATE	A776-4
	DRAWING FILE NAME A776-4	1