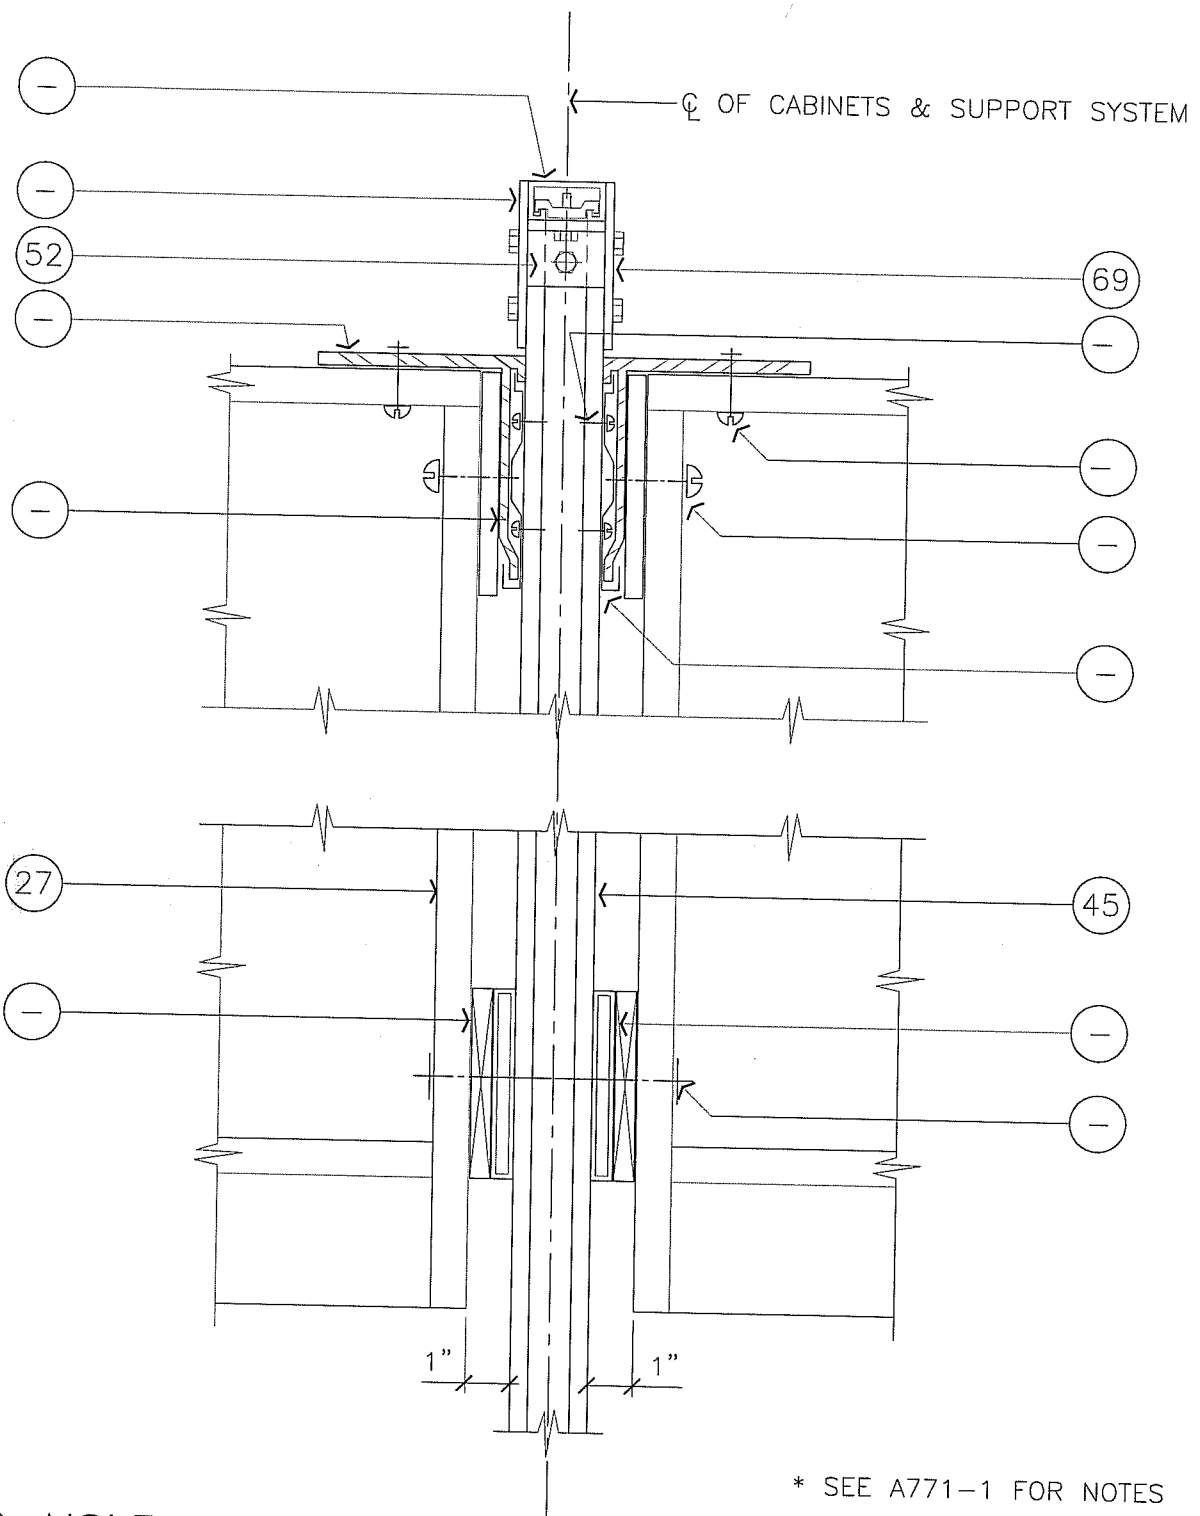

* SEE A771-1 FOR NOTES

AISLE HUNG CASEWORK – UNISTRUT HANGER DETAIL

3" = 1'-0"

A777-2

ARCHITECTURAL STANDARD DETAIL AISLE HUNG CASEWORK–UNISTRUT HANGER DETAIL	DRAWN BY W.C.	DETAIL TYPE CASEWORK
	DATE 7/20/98	SCALE AS NOTED
	APPROVED BY	SHEET
UNIVERSITY OF CALIFORNIA – LAWRENCE BERKELEY NATIONAL LABORATORY FACILITIES DEPARTMENT	DATE	A777-2
	DRAWING FILE NAME A776-2	1