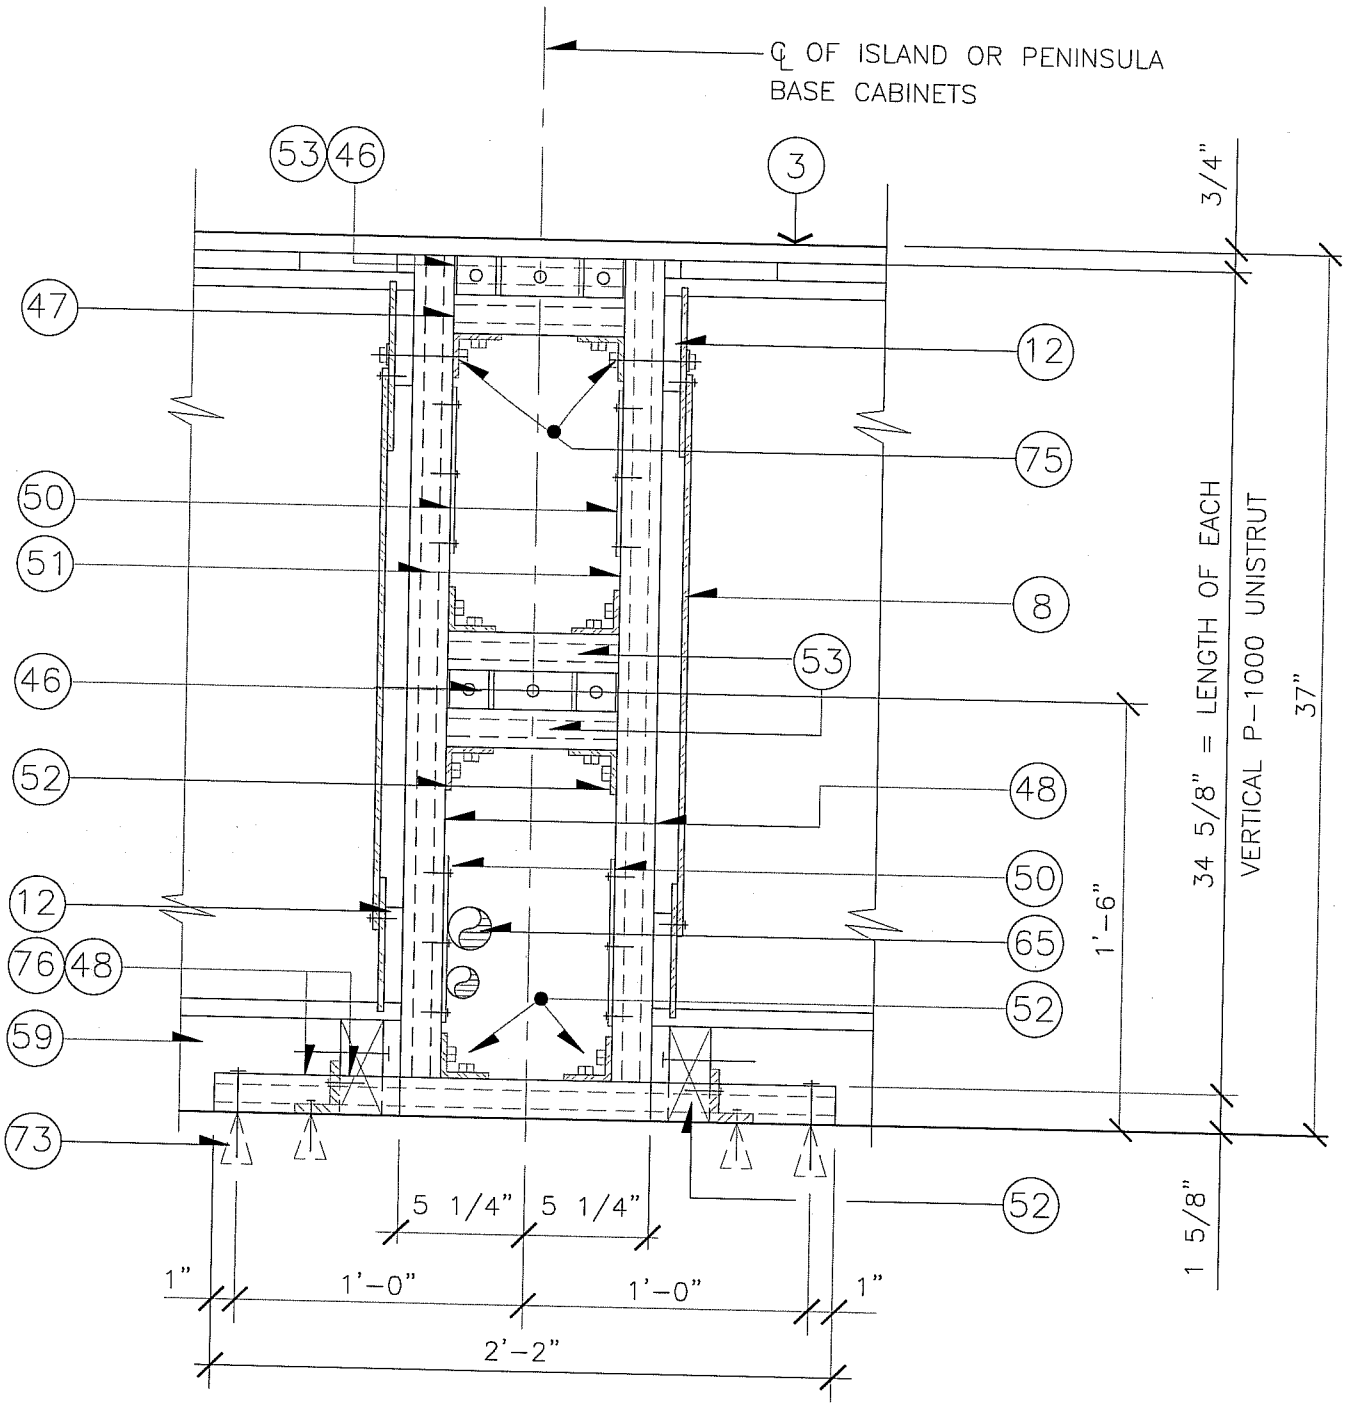

5' W. AISLE CABINET UNISTRUT SUPPORT SYSTEM

1 1/2" = 1'-0"

A777-3

ARCHITECTURAL STANDARD DETAIL 5' W. AISLE CABINET UNISTRUT SUPPORT SYSTEM	DRAWN BY W.C.	DETAIL TYPE CASEWORK
	DATE 7/9/98	SCALE AS NOTED
	APPROVED BY	SHEET
UNIVERSITY OF CALIFORNIA – LAWRENCE BERKELEY NATIONAL LABORATORY FACILITIES DEPARTMENT	DATE	A777-3
	DRAWING FILE NAME A777-3	